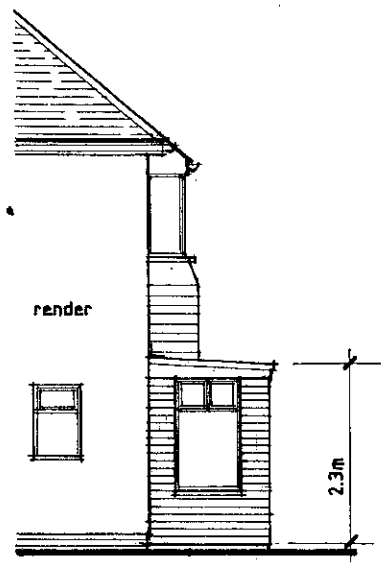

side elevation
- west

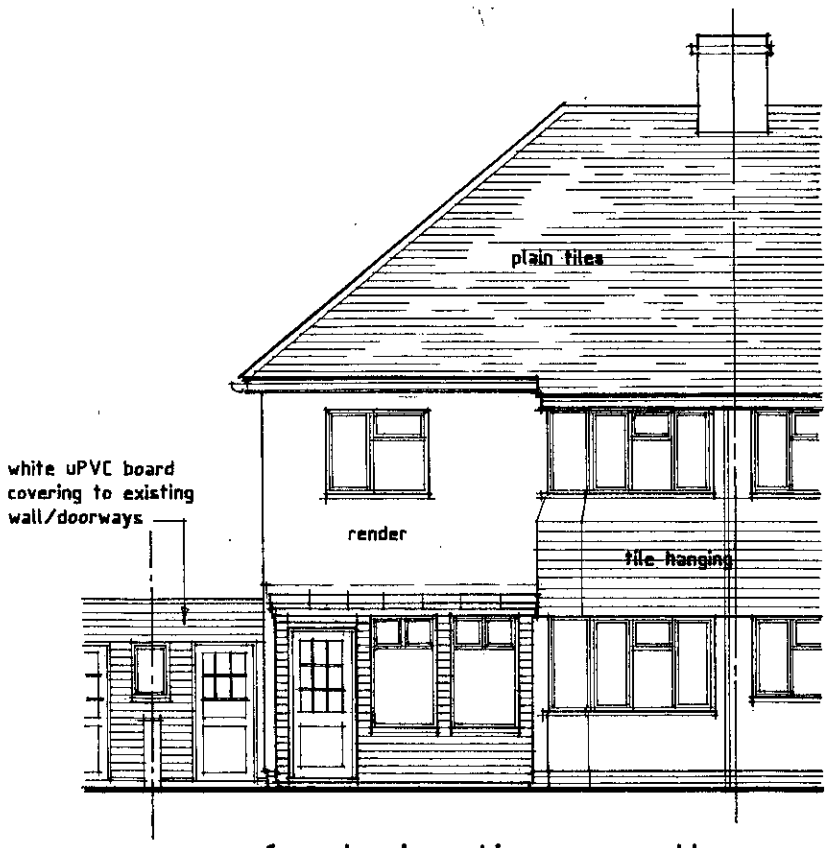

front elevation - south

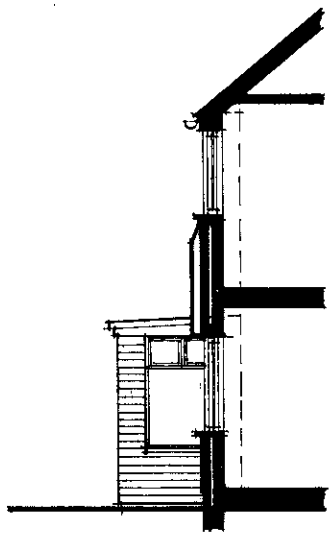

side elevation/
section - east

new porch to comprise uPVC shiplap (white) boarding outer facings with translucent sheet roof and white uPVC door and windows

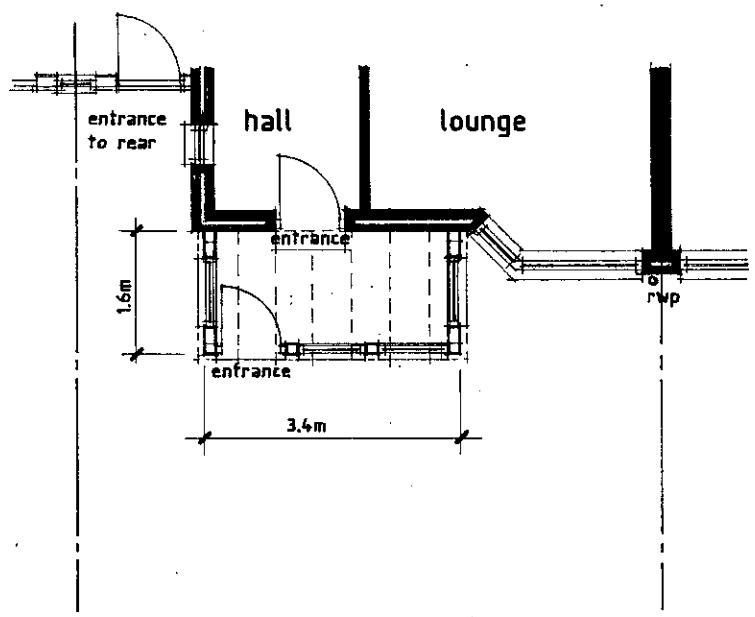

plan at front 1:100

0 1 2 3 4 5 scale bar

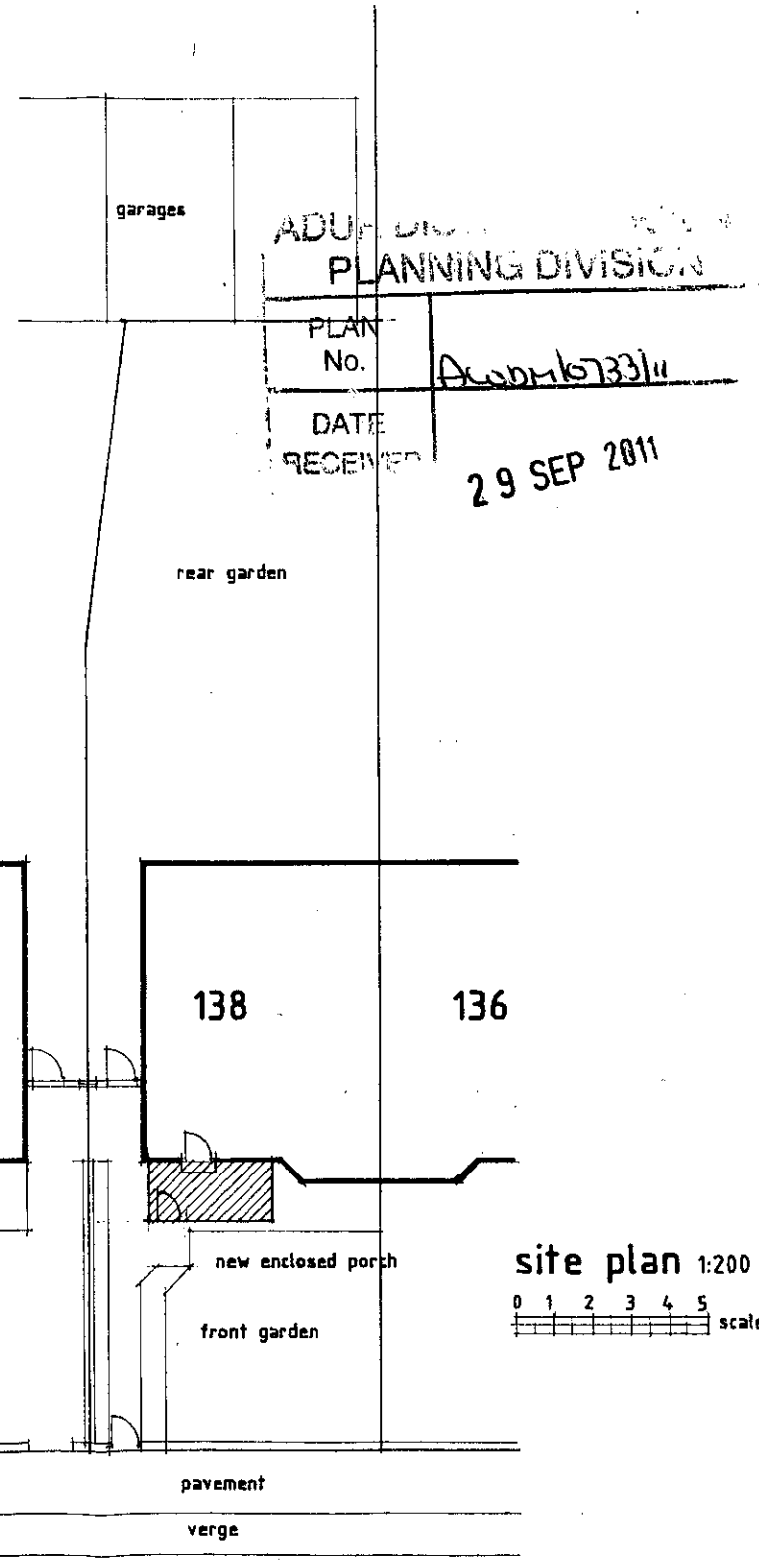

site plan 1:200

0 1 2 3 4 5 scale bar

Proposed Enclosed Porch for Mr.R.H. Clark, at 138 Tower Road, Lancing, West Sussex, BN15 9JN.

Plans and Elevations as Proposed

scale = 1:100 & 1:200 at A3

date : October 2011

Drawing No. 937/3/02