ADUR & WORTHING PLANNING SERVICES
PLAN AWDM/1640/16.
DATE VALID 27 OCT 2016

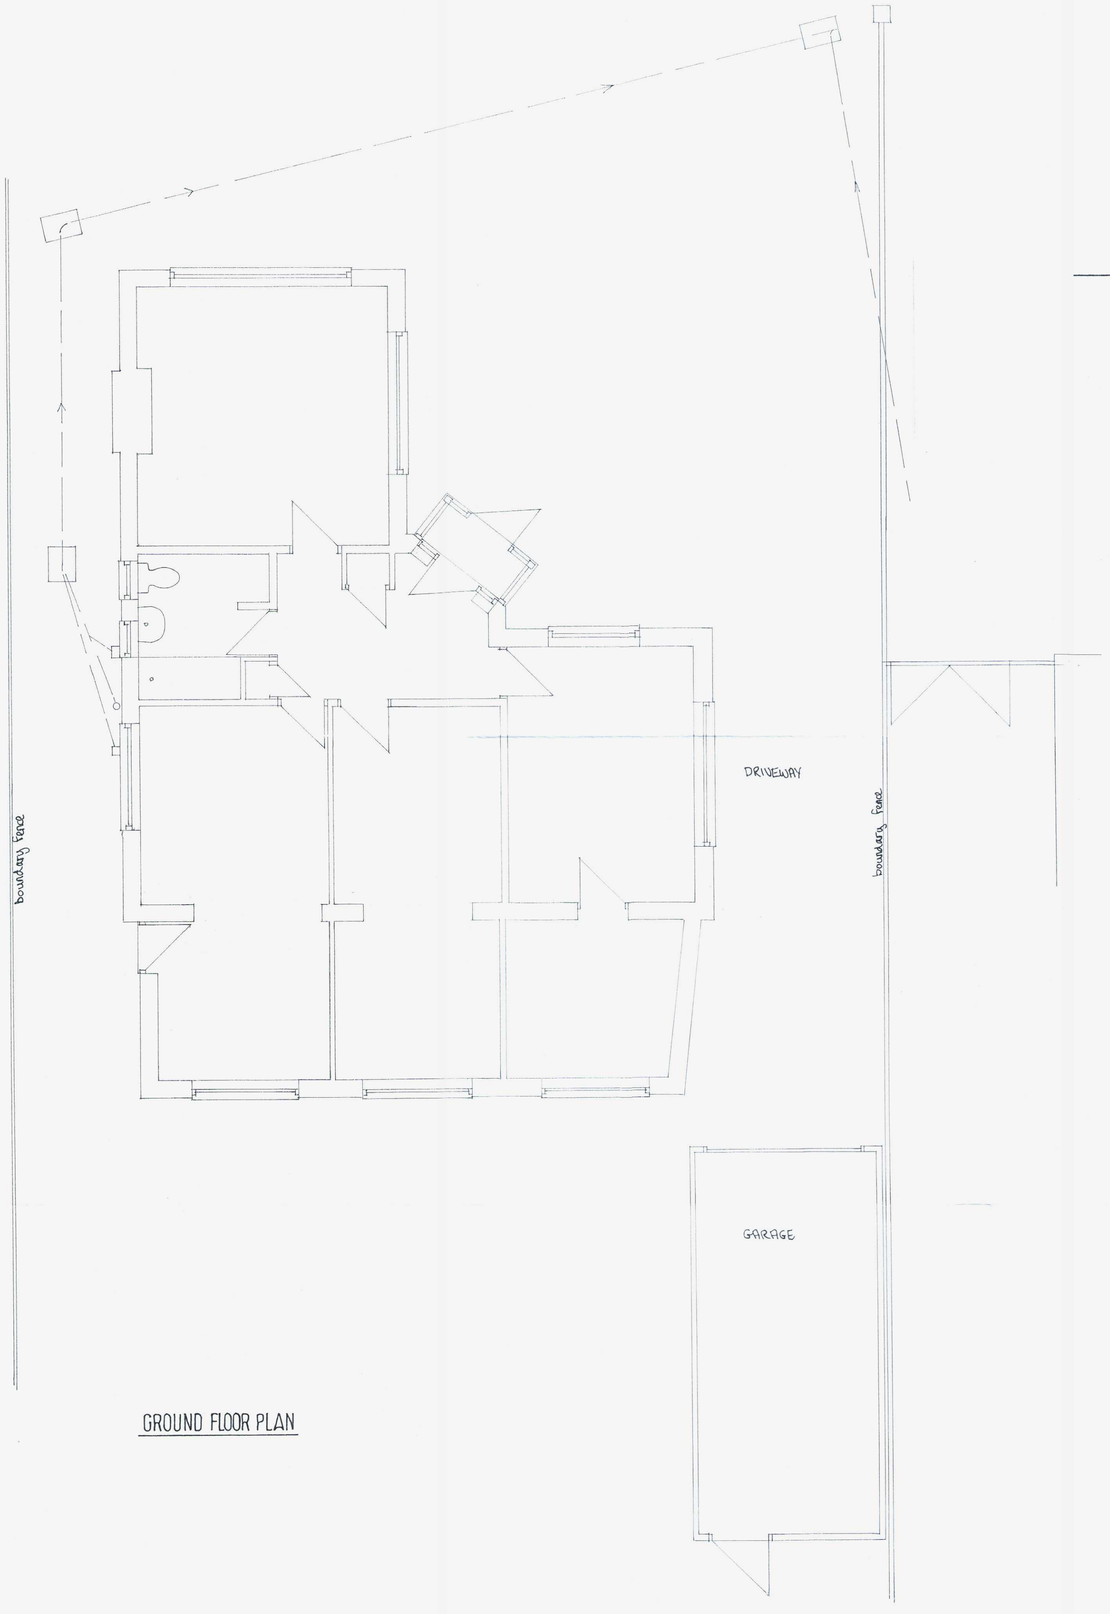

GROUND FLOOR PLAN

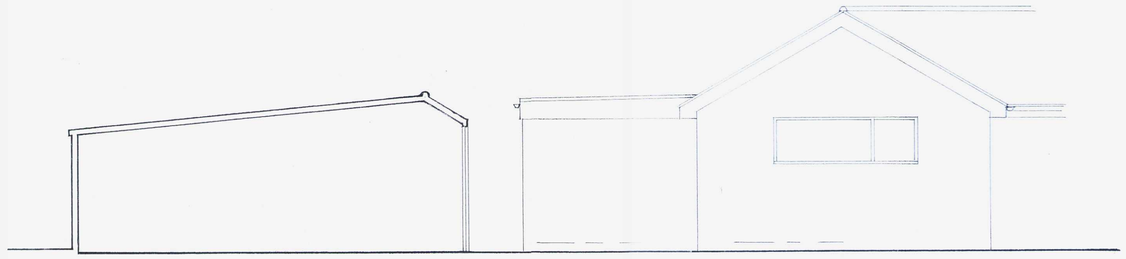

DRIVEWAY ELEVATION

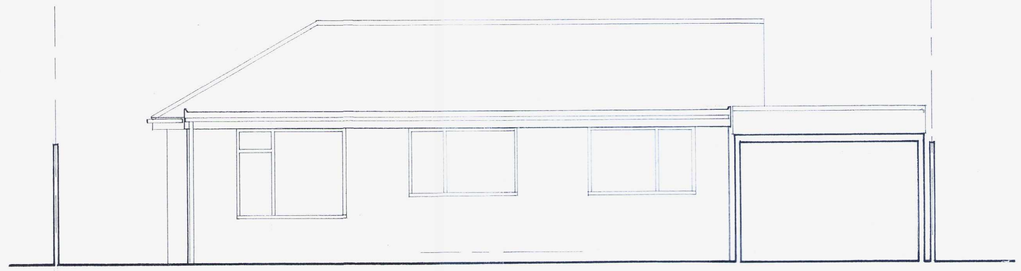

REAR ELEVATION

SIDE ELEVATION

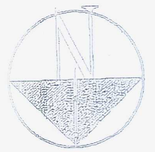



1:50 Scale Bar

(A1 paper size)

no.	date	by	revision

project
23 FRESHFIELDS DRIVE
SOMPTING
SUSSEX

title
DETAILS AS EXISTING

GRAHAM JOHNSON DESIGNS
37A PORTLAND ROAD, HOVE
EAST SUSSEX BN3 5DG
Tel: 01273 821200
Fax: 01273 729933

date 2-16
scale 1-50
drawn G.J.
drawing number 36050/1

IF IN DOUBT ASK REFER ALL QUERIES TO ISSUING OFFICE FIGURED DIMENSIONS TAKE PREFERENCE OVER SCALED DIMS