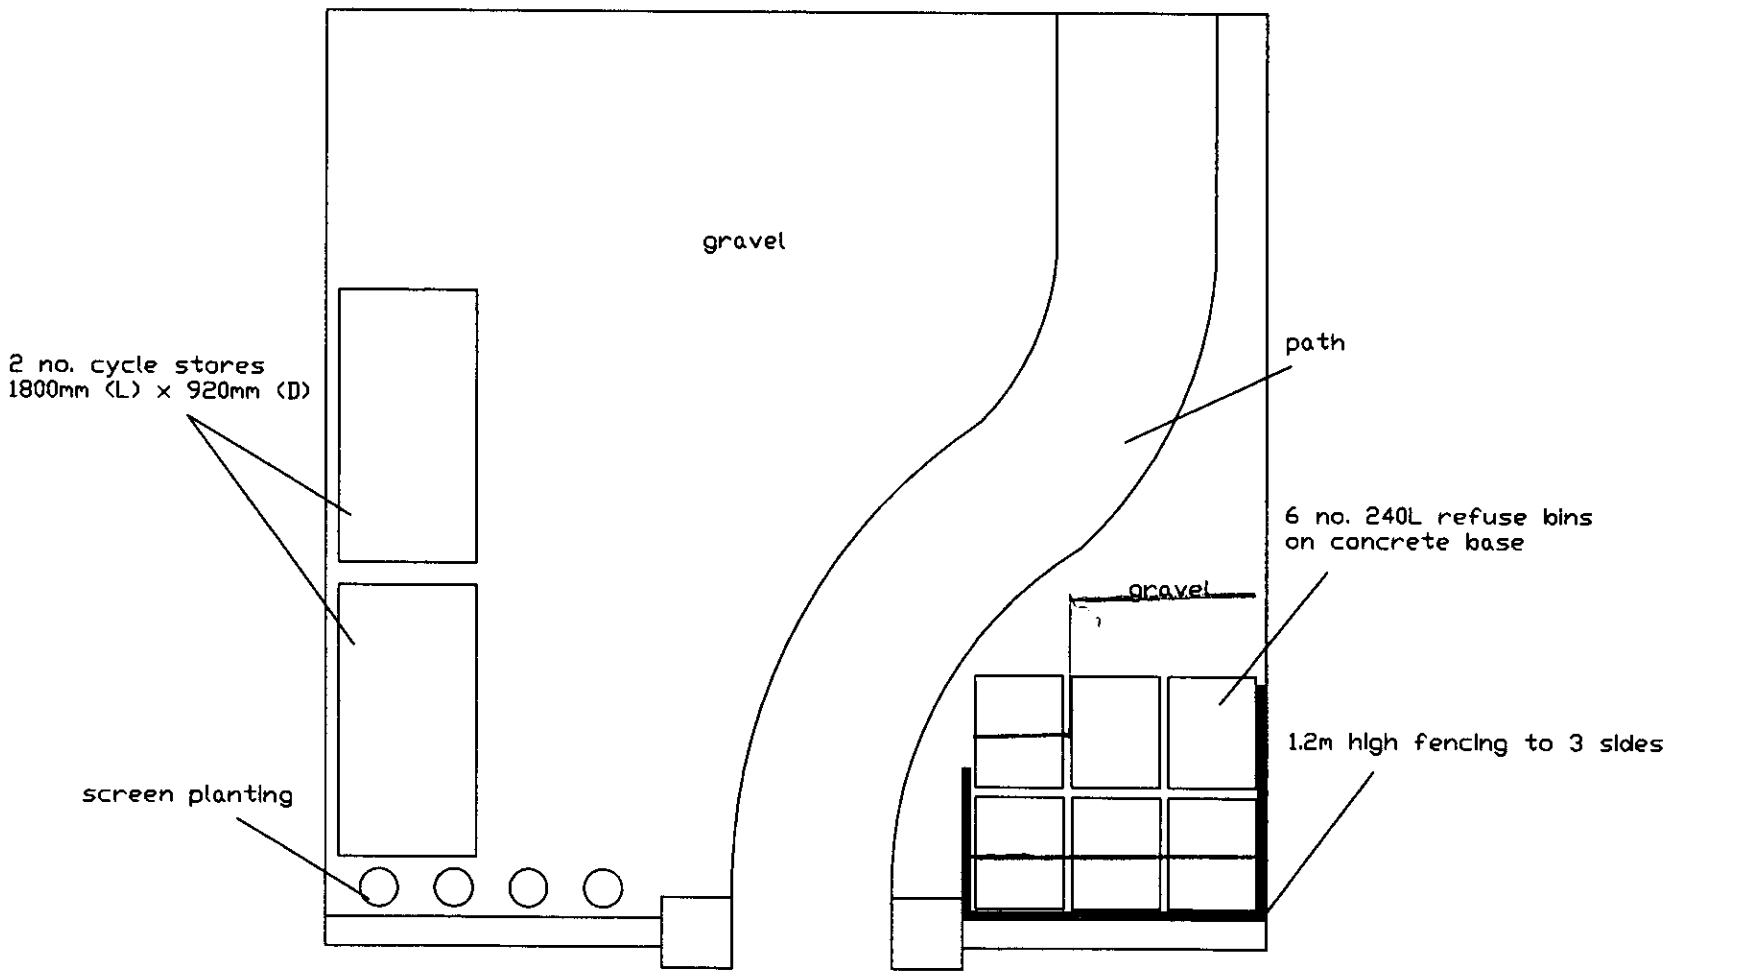


1 of 4

Drawing Title

St Georges Road - Front Garde

Scale 1:50

Date 30/1/11