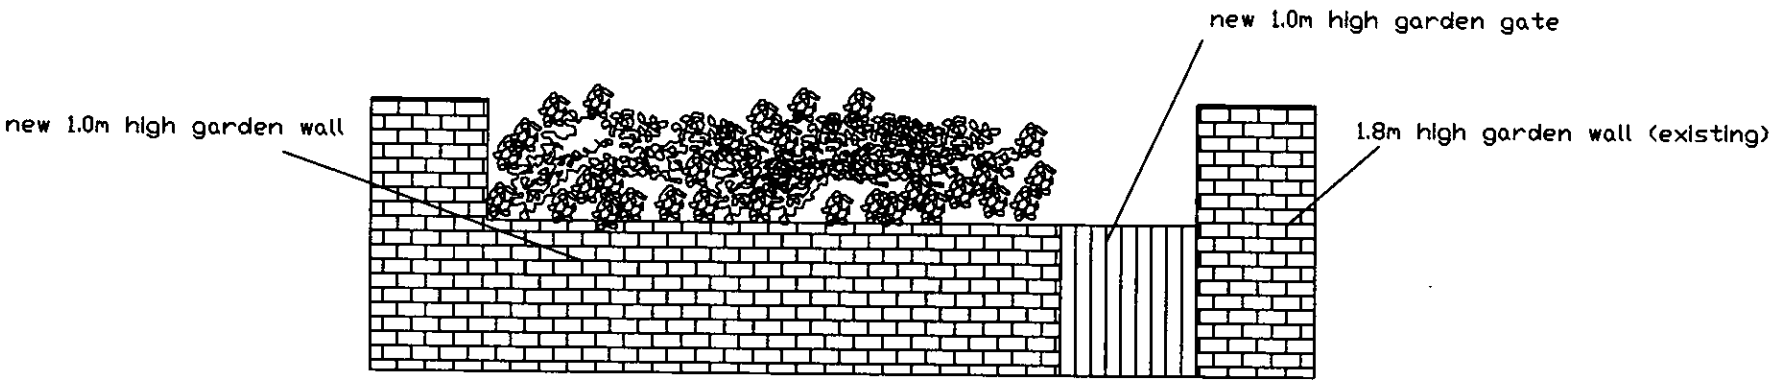


4 of 4	Drawing Title: St Georges Road - Rear Garden	Scale 1:50 Date 30/1/11