BOROUGH OF WORTHING
DEPOSITED 29/7/08
TP REF NO
WS / 08 / 0715 / FUL

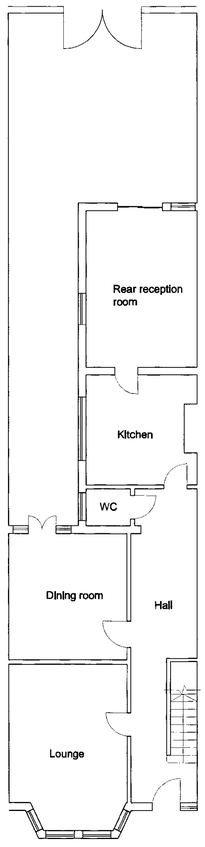

Existing Ground Floor
Scale 1:100 @ A1

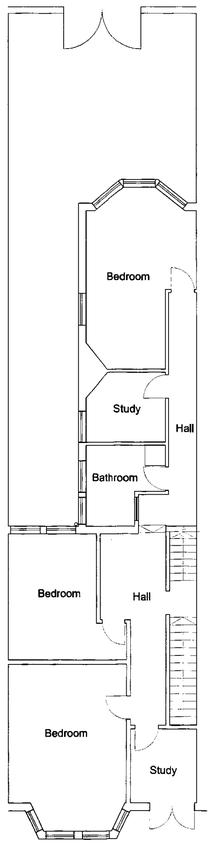

Existing First Floor
Scale 1:100 @ A1

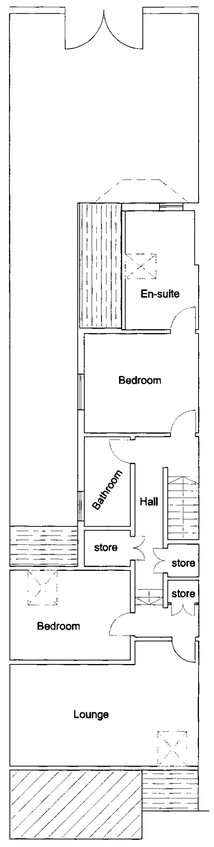

Existing Second Floor
Scale 1:100 @ A1

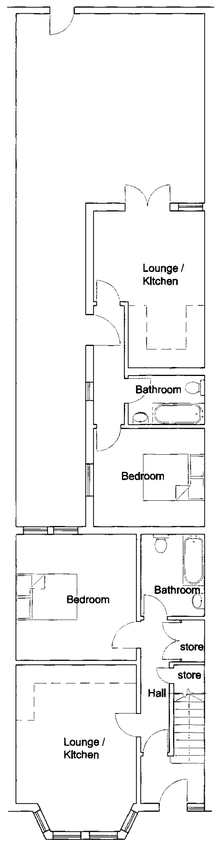

Proposed Ground Floor
Scale 1:100 @ A1

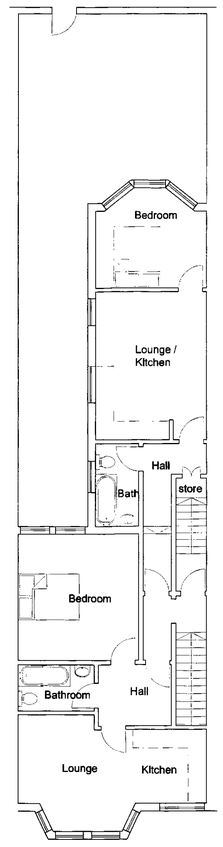

Proposed First Floor
Scale 1:100 @ A1

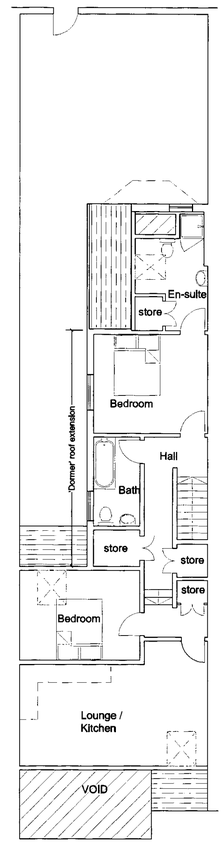

Proposed Second Floor
Scale 1:100 @ A1

Revisions:

P1	Issued for comment	03/12/07
P2	Layout altered, existing added	29/02/08
P3	Layout revised	04/07/08

Drawing Notes:

Client:
Mr Wright
97 South Street
Worthing
West Sussex
BN14 7ND

Drawing Number: 2393-02

Scale: 1:100 @ A1

Drawing Title:
Existing / Proposed Floor Plans:
Conversion of:
5 St George's Road
Worthing
West Sussex

HORIZON DESIGN
Horizon Design Ltd
31 St Botolphs Road
Worthing
West Sussex, BN11 4JS
T: 01903 205868
E: info@horizon-design.co.uk
W: www.horizon-design.co.uk