REVISIONS:

REV:	DATE:	BY:	RVW:
A	08.02.2024 Rear extension reduced to 4m		
B	18.10.2024 Rear extension roof to flat roof		

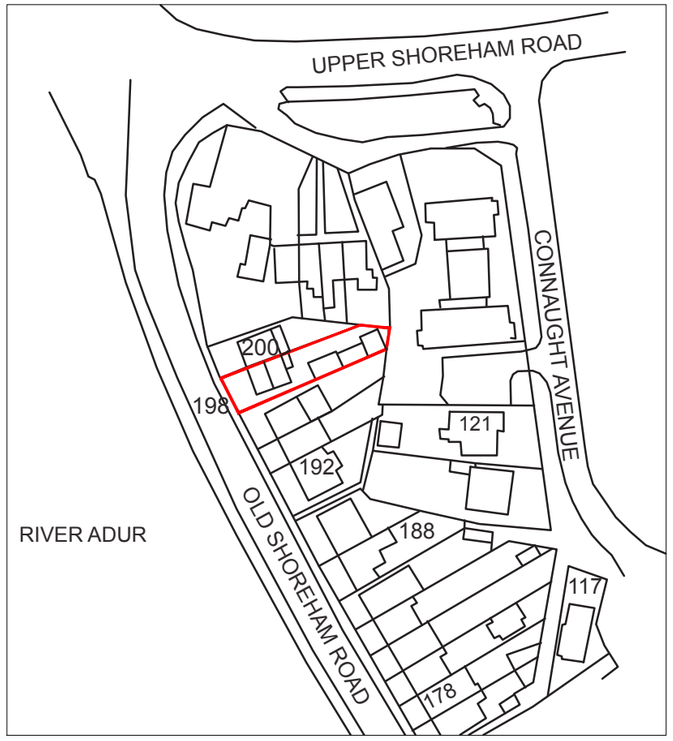

Location Plan 1:250

N

Scale 1:1250

0 10 20 30 40 50m



Block Plan 1:500

N

Scale 1:500

0 5 10m 20m

Proposal: Erection of single storey rear extension, internal alterations and associated works

Wang Dao Architecture

Mocatta House
Trafalgar Square
Brighton, BN1 4DU
United Kingdom

T +44 (0)1273 443845
E info@wangdaoarch.com
W www.wangdaoarch.com

CLIENT
Mr Wong

This drawing is for Planning Permission purpose only. All dimensions to be confirmed on site.

© This drawing is the sole copyright of Wang Dao Architecture Ltd.

Any discrepancies between this drawing & other information shall be reported to the Architect. MODIFICATIONS to be made solely on ORIGINAL MAGNETIC MEDIA.

PROJECT
198 OLD SHOREHAM ROAD
SHOREHAM-BY-SEA
BN43 5TE

TITLE
Rear Extension
Location and Block Plans

STATUS
Planning

DATE
November 2023

SCALE @ A3
1:500, 1:1250

DRAWN BY
Edward

REVIEWED BY

DRAWING NUMBER
2326 PL 01B

CTB file:
XREF'S:
LTscale: