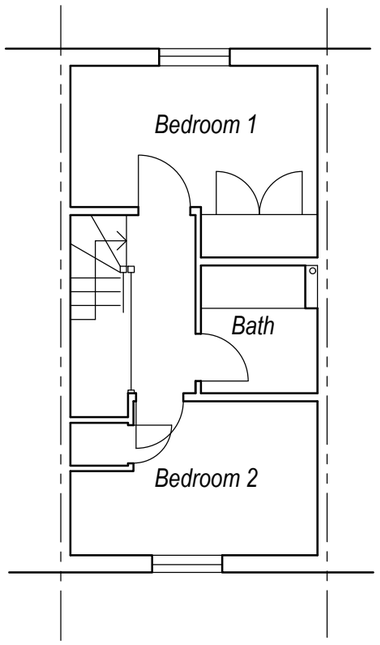

Second Floor Plan @ 1:100

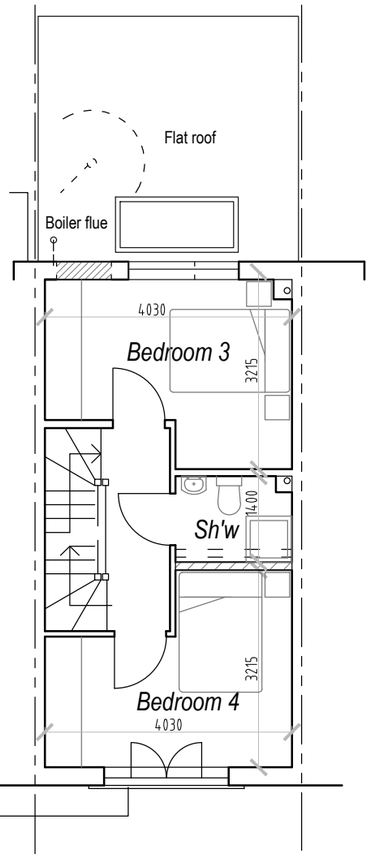

First Floor Plan @ 1:100

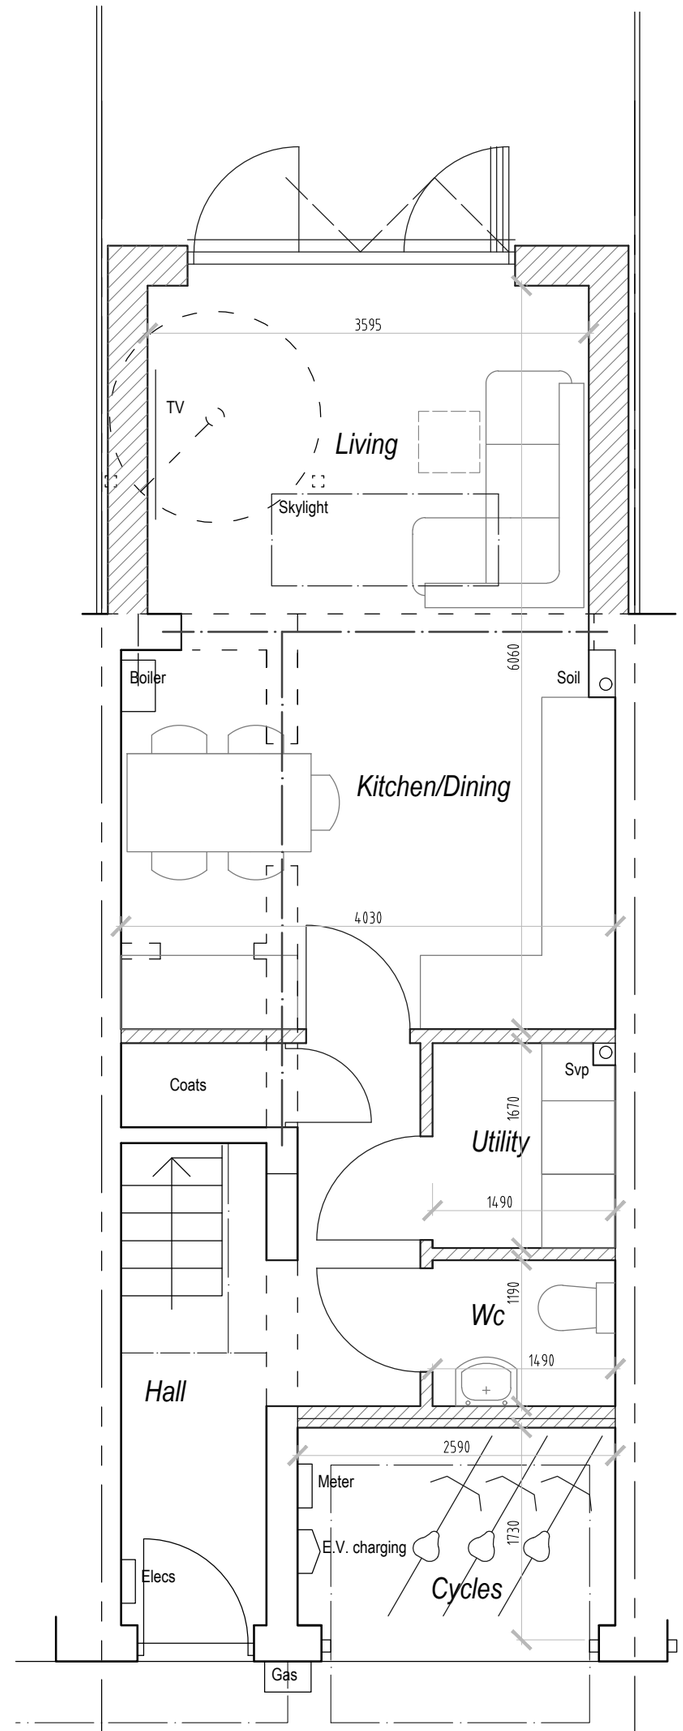

Ground Floor Plan @ 1:50

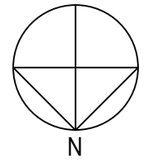

0 1 2 3 5m

Scale 1:100

0 0.5 1 1.5 2.5m

Scale 1:50

Rev	Description	Date
B	Extension reduced for Planning	04.06.25
A	Extension enlarged	10.03.25

Job Reference	Client
Extension 13 Providence Way Shoreham Beach	Ms Gordon

Drawing Title	Drawing No	Rev
Proposed Plans	ADC 1645 / 02	B

Date	Scale	Dwg Size	Plot Style	Drawn	Checked
14.03.25	1:100/50	A3	ADCgreyscale	LD	AD

All dimensions to be checked on site and do not scale from this drawing. This drawing should be approved by Local Authority Building Control or other appropriate checking authority prior to commencement of work. This drawing should not be reproduced without the prior consent of the author

ADC Alistair Dodd Consulting
Architectural Services
Citibase Brighton . 95 Ditchling Road
Brighton . East Sussex . BN1 4ST
Tel: 01273 558330
Email: info@adcbrighton.co.uk
www.adcbrighton.com