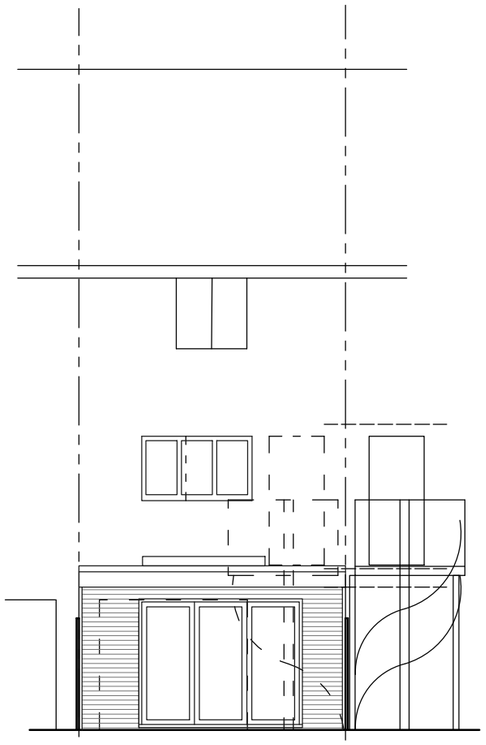

Rear (South)
Elevation @ 1:100



Side (East) Elevation/Section @ 1:100
Looking from 15 Providence Way

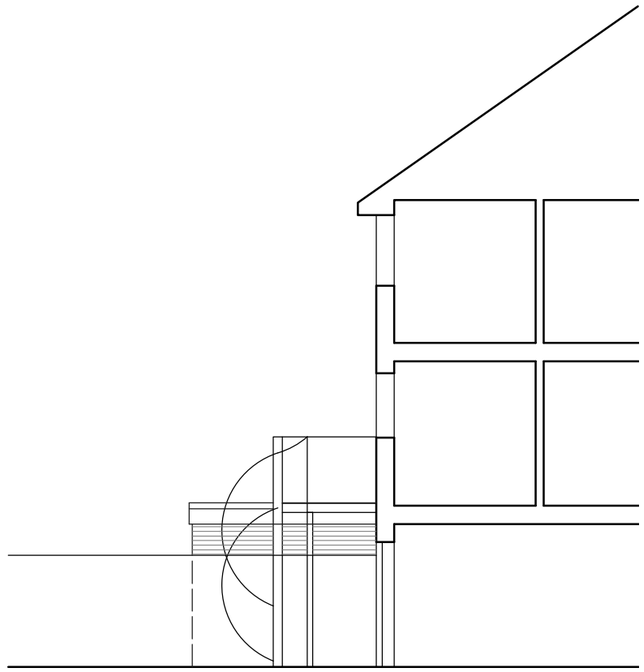

Side (West) Elevation/Section
@ 1:100 Looking from 11 Providence Way

0 1 2 3 5m
Scale 1:100

Rev	Description	Date
B	Extension reduced for Planning	04.06.25
A	Elevations re-titled	31.03.25

Job Reference
Extension
13 Providence Way
Shoreham Beach

Client
Ms Gordon

Drawing Title
Proposed Elevations

Drawing No Rev
ADC 1645 / 04 B

Date	Scale	Dwg Size	Plot Style	Drawn	Checked
10.03.25	1:100	A3	ADCgreyscale	LD	AD

All dimensions to be checked on site and do not scale from this drawing. This drawing should be approved by Local Authority Building Control or other appropriate checking authority prior to commencement of work. This drawing should not be reproduced without the prior consent of the author

ADC Alistair Dodd Consulting
Architectural Services
Citibase Brighton . 95 Ditchling Road
Brighton . East Sussex . BN1 4ST
Tel: 01273 558330
Email: info@adcbrighton.co.uk
www.adcbrighton.com