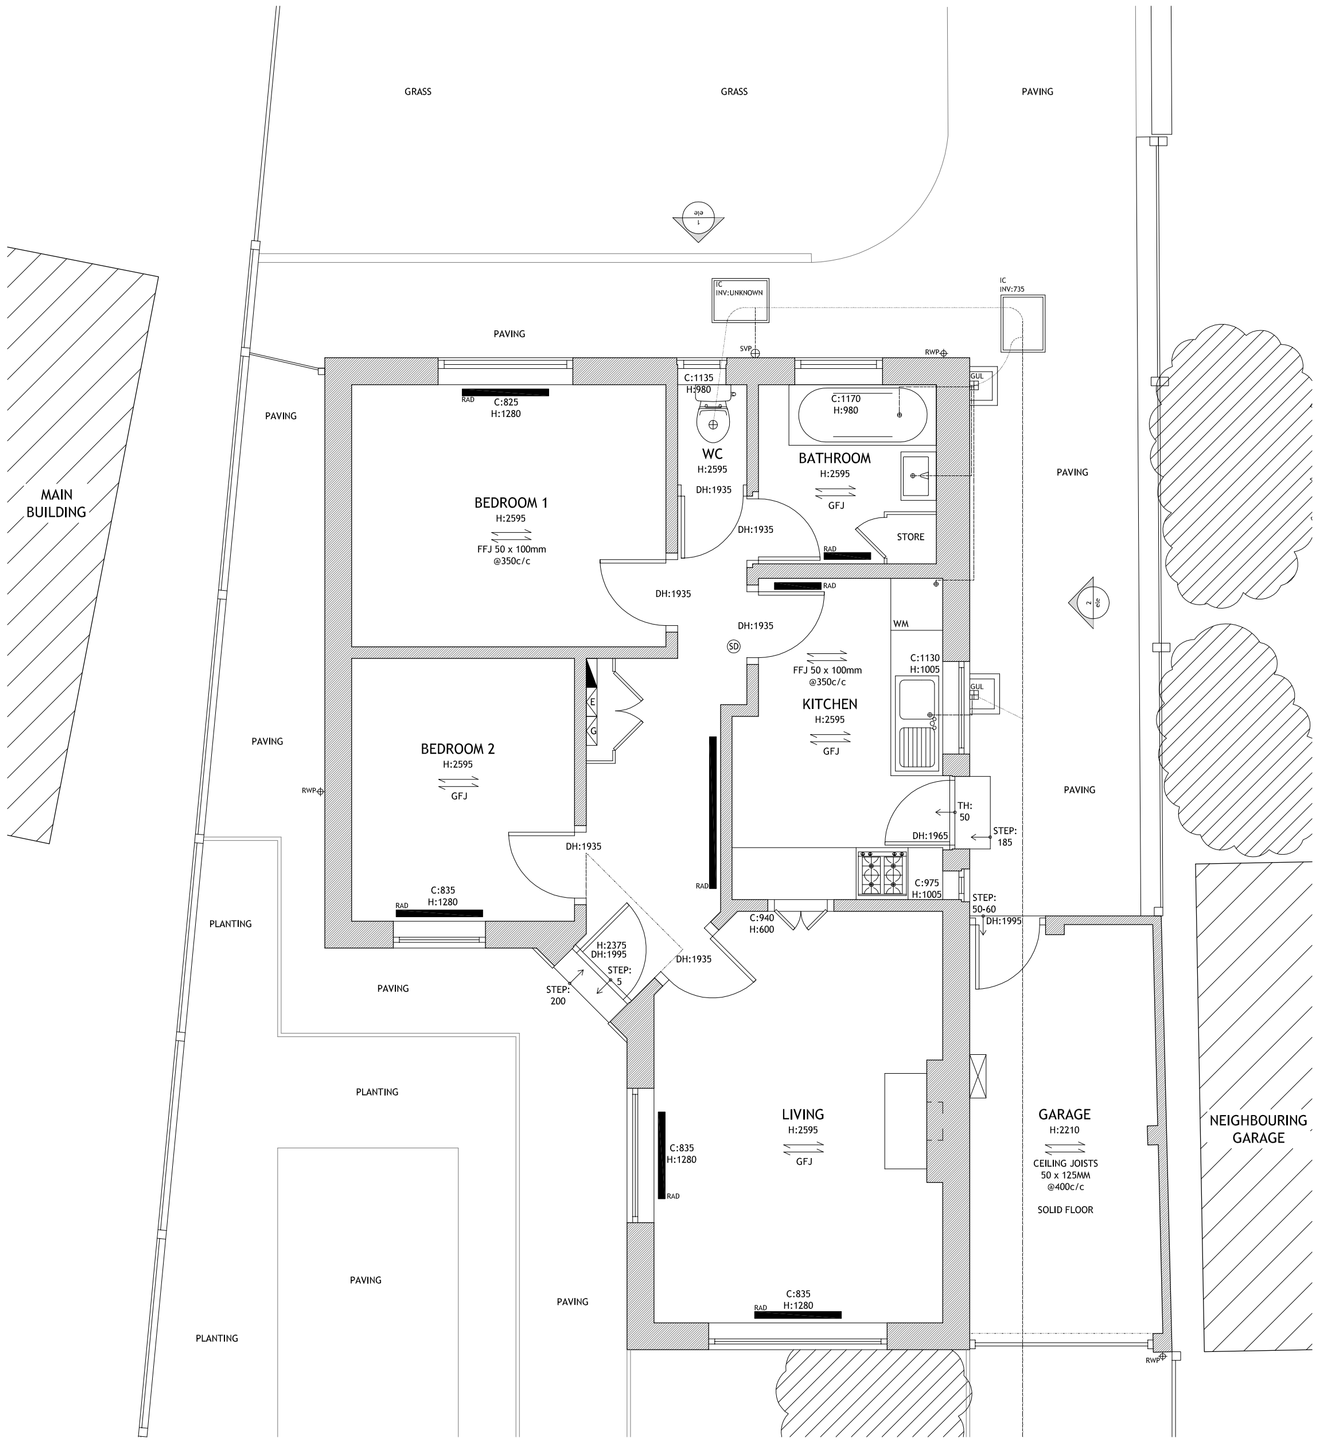

AS EXISTING GROUND FLOOR PLAN 1:50 @ A1

LEGEND

- SITE BOUNDARY LINE
- SUBJECT BUILDING
- NEIGHBOURING BUILDINGS
- PROPOSED EXTENSION/ ADDITION TO SUBJECT BUILDING
- REMOVED STRUCTURE TO SUBJECT BUILDING
- EXISTING TREE (APPLICABLE)
- REMOVED TREE

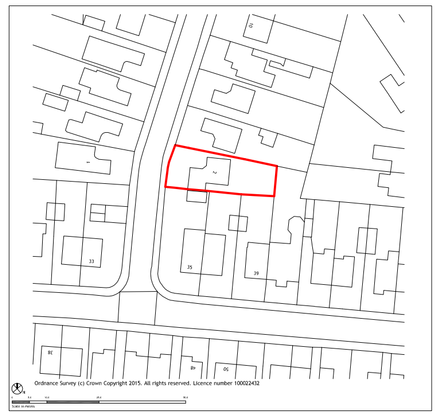

LOCATION PLAN 1:1250 @ A1



AS EXISTING BLOCK PLAN 1:500 @ A1

N

0 0.5 1.0 2.0 3.0 4.0 5.0 10.0

Scale in metres

notes

Do not scale directly from drawing, all measurements are to be taken from site prior to the commencement of works.

three | eleven design (trading name of 3eleven design Ltd) reserves the right to all drawings produced, please see company Terms & Conditions for further details

- GAS METERS
- ELECTRICAL METERS
- BOILER
- CONSUMER UNIT
- MEGAFLOW UNIT
- RADIATOR
- DIRECTION OF ROOF FALL
- INSPECTION CHAMBER
- SVP SOIL VENTILATION STACK
- SS STUB STACK
- RWP RAINWATER PIPE
- GUL GULLEY
- W/FD WATER FEED/OR TAPS
- SD SMOKE DETECTOR
- HD HEAT DETECTOR
- TG TOUGHENED SAFETY GLASS
- OG OBSCURE GLAZING
- 15 15L/S MECHANICAL VENTILATION
- 30 30L/S MECHANICAL VENTILATION
- 60 60L/S MECHANICAL VENTILATION
- KV KITCHEN VENTILATION FLUE
- BV BATHROOM VENTILATION FLUE
- UV UTILITY ROOM VENTILATION FLUE
- BF BOILER VENTILATION FLUE
- TV TUMBLE DRYER VENTILATION
- LU PENDANT LIGHT FITTING
- LU WALL MOUNTED LIGHT FITTING
- LU SPOT/ DOWN LIGHT FITTING
- LU UP LIGHT FITTING
- FIRE ALARM BELL
- FAP FIRE ALARM PANEL
- FIRE ALARM BREAK POINT
- ELECTRICAL SOCKET
- ELECTRICAL DOUBLE SOCKET
- IP45 SPECIAL GRADE SOCKET
- SOCKET SWITCH
- 2 TWO WAY SOCKET SWITCH
- TV INTERNET AND PHONE CONNECTION
- CABLE/ TV/ DIGITAL SOCKET

date	revision	description

project:
2 KINGS ROAD, SOUTHWICK, WEST SUSSEX
PROPOSED INT. ALT & MINOR EXT. CHANGES

client:
DEBI JAKEMAN

three | eleven DESIGN

01273 688 744
info@3eleven.co.uk
www.3eleven.co.uk

Unit 1
100 North Road
Brighton
BN1 1YE

title:
AS EXISTING GROUND FLOOR PLAN,
LOCATION PLAN AND BLOCK PLAN

project no:	drawing no:	revision:
327KR02	327KR02/01	/

date:	scale:	drawn:
15/DEC/15	1:VAR @ A1	RJB & DJC

drawing status:
APPLICATION