
This drawing is the copyright of Street Eite Associates Limited.Do not scale from drawings. All dimensions and levels to be checked on site prior to commencement of work or manufacture of items. Notify SEA of any discrepancies. This drawing to be read in conjunction with specifications, specialist drawings and any bill of quantities. The Contractor is to comply with all relevant statutory legislation whether or not specifically stated on these drawings.

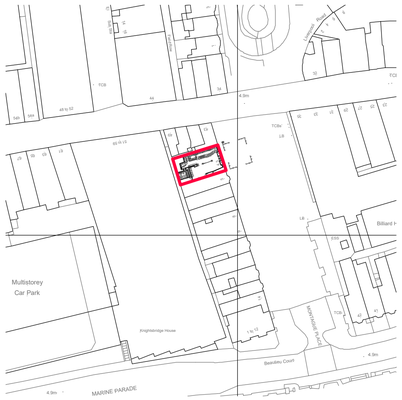

20 0 20 40 60 80 100

SCALE BAR SCALE 1:1250

N
W E
S

SITE LOCATION PLAN SCALE 1:1250




BLOCK PLAN SCALE 1:500

0 25M 50M

SCALE BAR SCALE 1:500

Costa Coffee 3-4 Montague Pl,
Worthing BN11 3BG

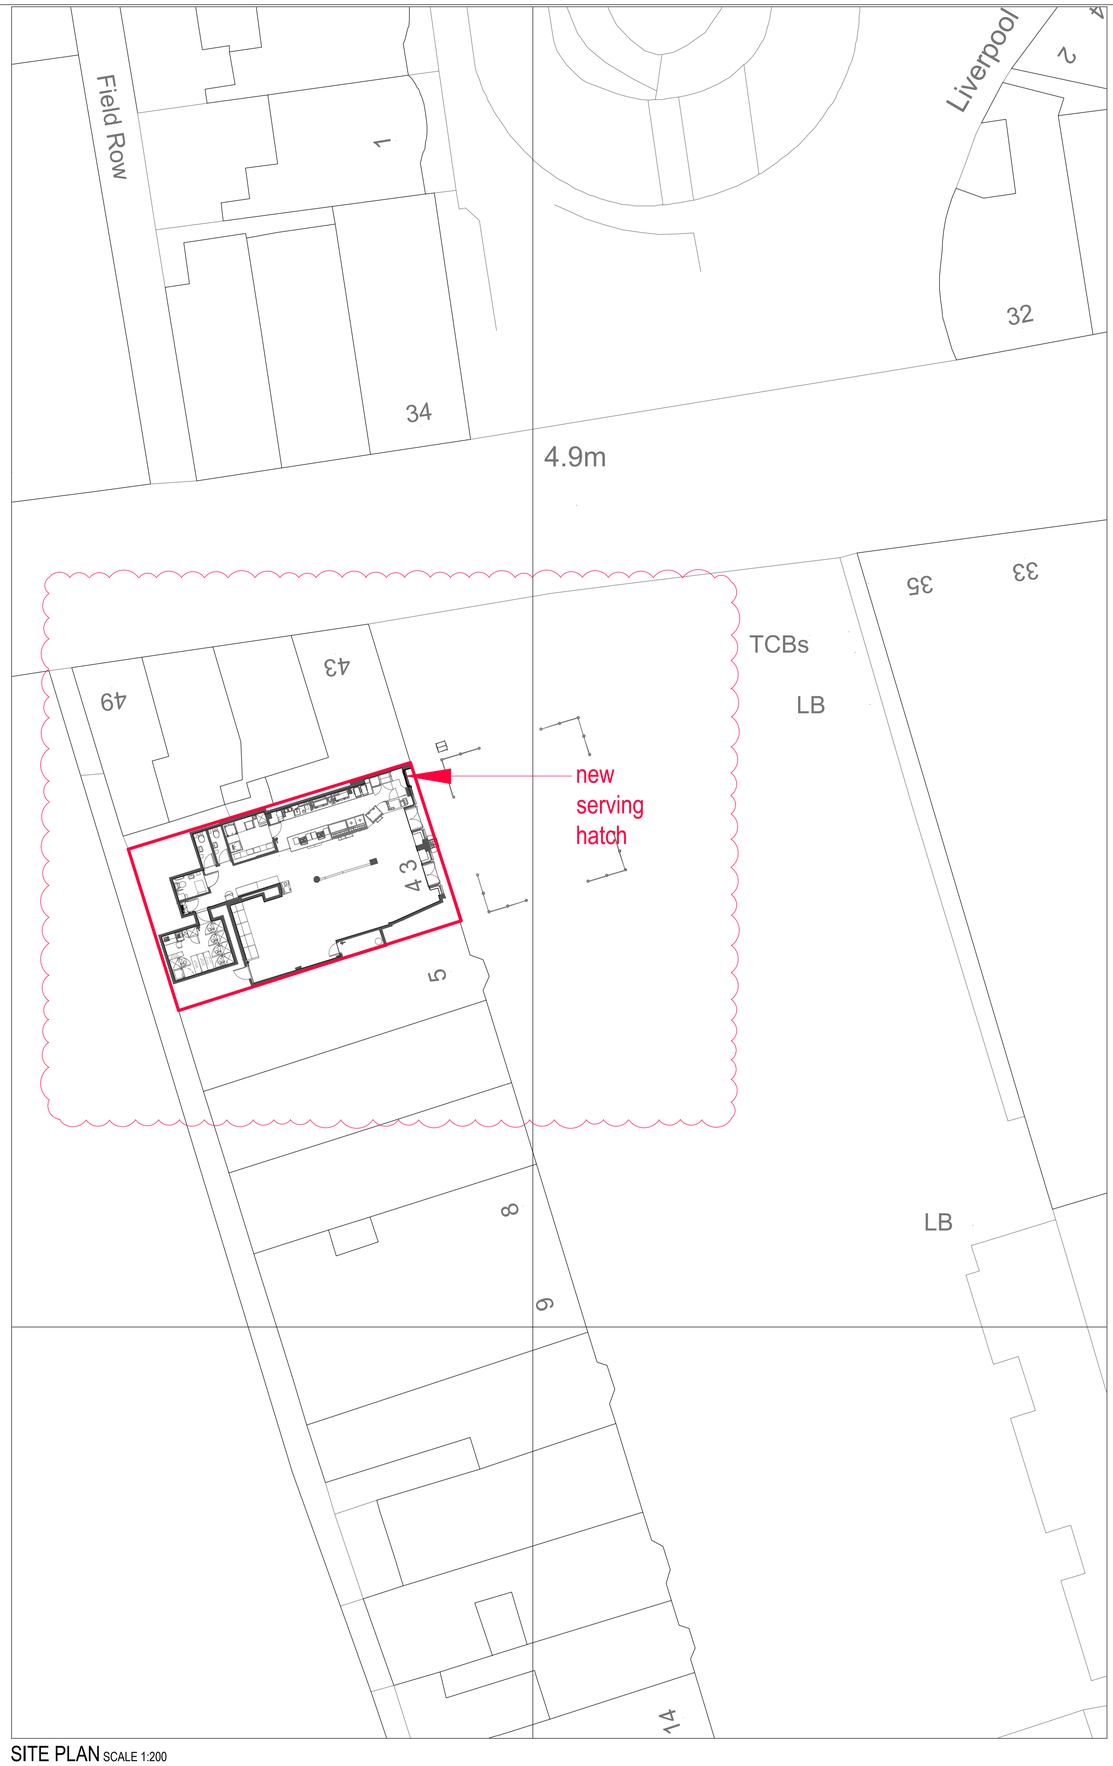

SITE PLAN SCALE 1:200

0 10M 20M

SCALE BAR SCALE 1:200

INDICATES DEMISE

s|e|a DESIGN GROUP

Client: GET A DRIP

Project: 3-4 Montague Placel, Worthing BN11 3BG

Drg title: Location Block & Site Plans

Scheme: STAGE 3

Scale: 1:1250/500/200@A1 Date: 28.05.24

Drg No: 223555.LOC Rev: A

Drg by: JJ Check:

Rev by: A-Serving hatch position noted - jj 29.05.24

SEA Design Group, Unit 13D Princes Drive, Kenilworth, Warwickshire CV8 2FD UK
Email: office@seadesigngroup.com
Telephone: +44 (0)1926 864440