Received 1·8·2011
WB/11/0216/FULL

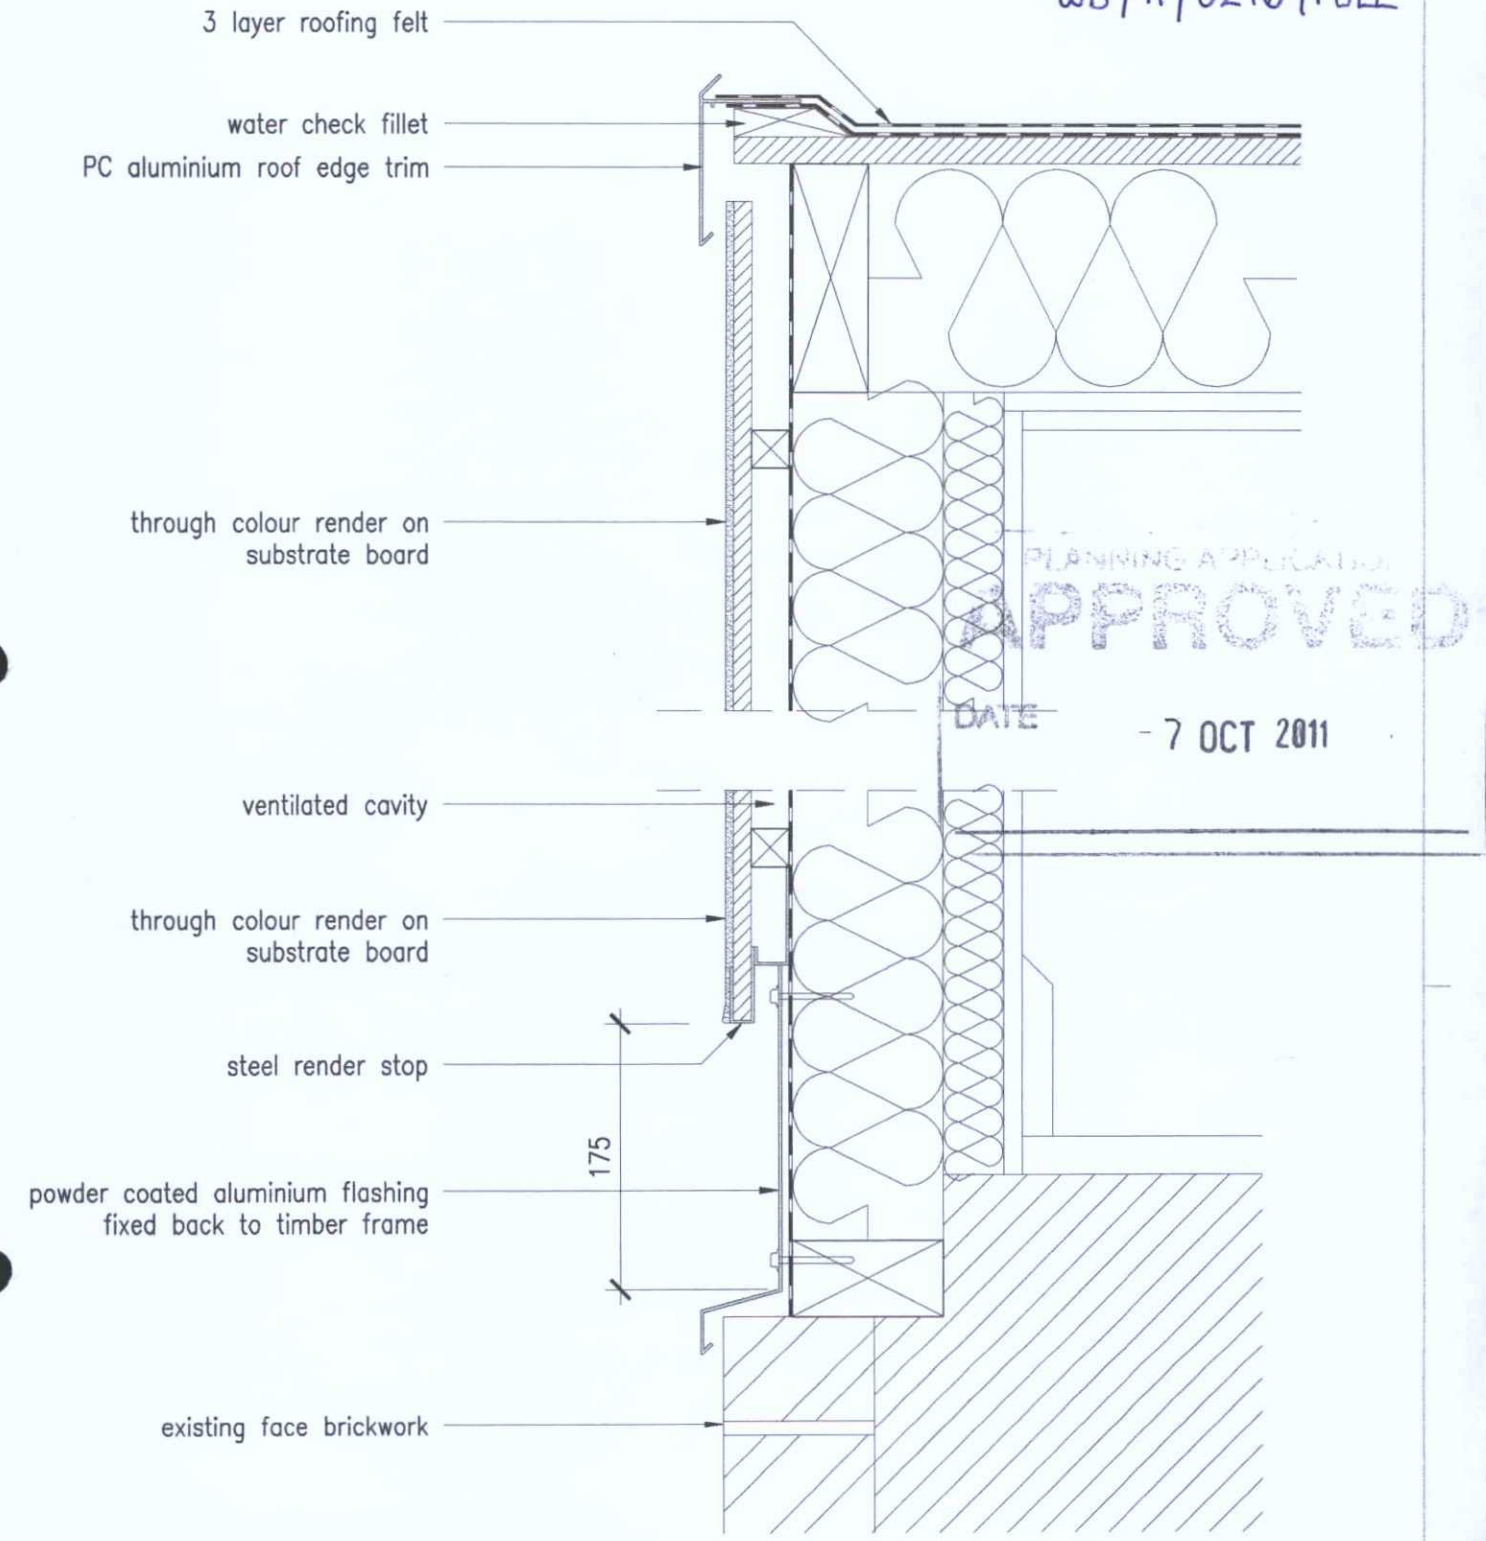

PLANNING APPLICATION
APPROVED
DATE - 7 OCT 2011

0 0.1 0.2 0.3 0.4
Scale In Metres

Do not scale off drawing
Check all dimensions on site before all work is commenced
All goods materials workmanship to conform with current building regulations BSS and COP
© Copyright Deacon and Richardson

Deacon and Richardson ARCHITECTS

client/job
HR Developments
19 Broadwater Street

drawing title
Detailed Section
New Storey

drawn by	checked by	work stage	drawing number
DB	AD	D	3281.PL.800

date	scale/sheet size	revision
Date	1:5@ A4	_