ADUR & WORTHING
PLANNING SERVICES

PLAN	AWDM/0230/14
DATE VALID	14 MAR 2014



Proposed Front Elevation

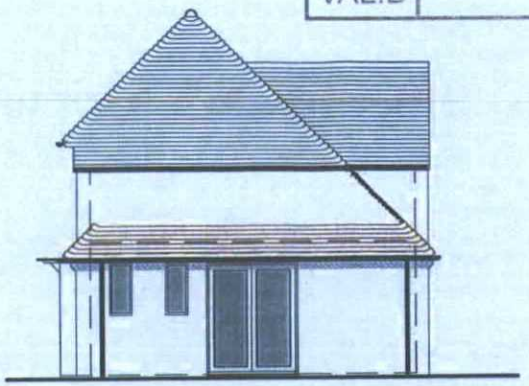

Proposed Side Elevation

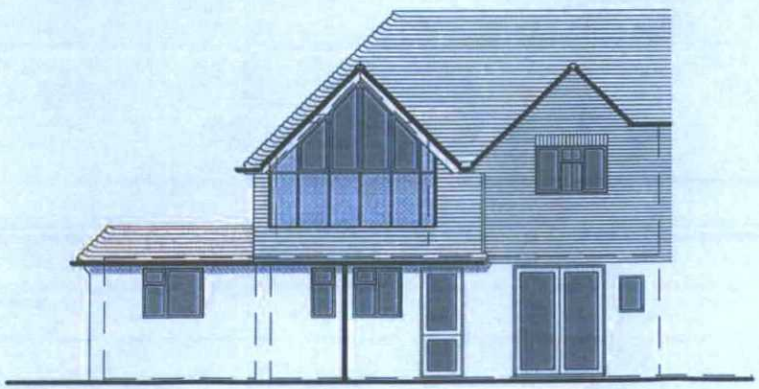

Proposed Rear Elevation

ADUR & WORTHING
SERVICE
AWDM/0518/13
VALID 04 JUN 2013

AS PER
AWDM/0518/13

1000 mm
Scale 1 2 3 4 5 6 7 8 9 10

Revised

Client : Ms Di Morgan	Ref 133001-3	Derek Hammond dip Arch ARCHITECT
Drawing Title : Proposed Ground Floor Extension	Scale 1:100	
Job Title : 101 Gordon Road Shoreham by Sea		