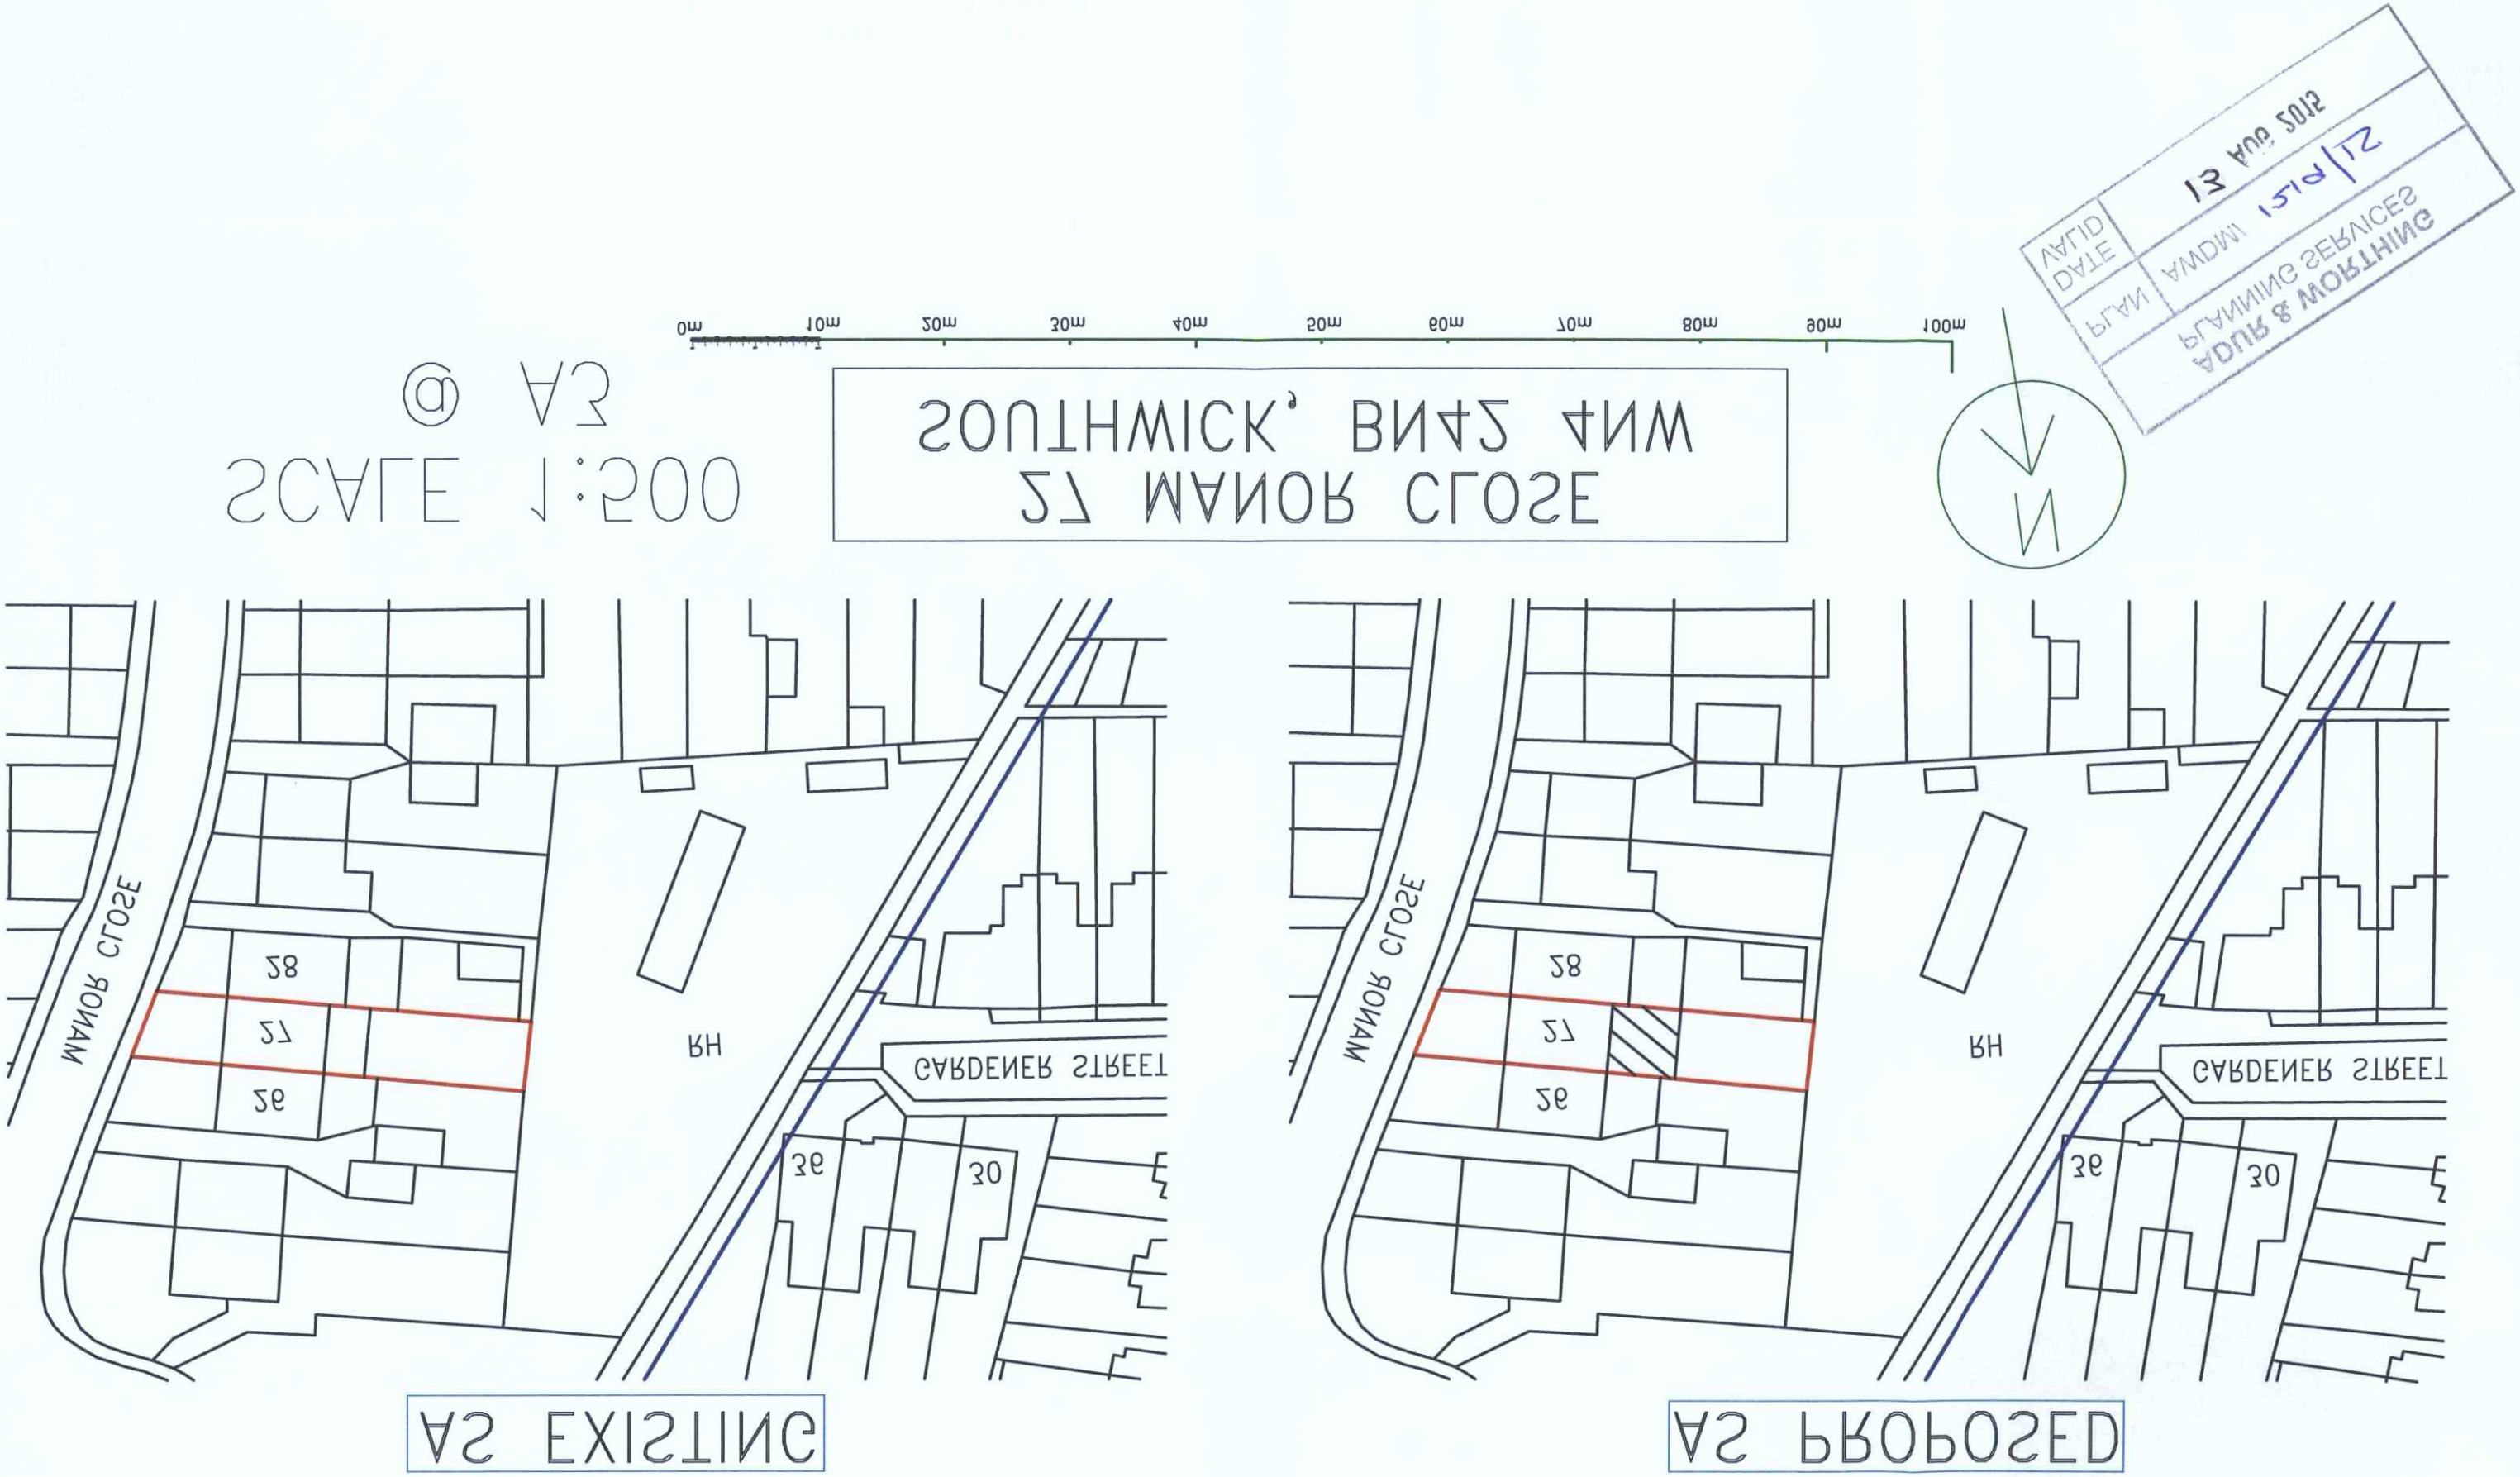

SCALE 1:500
@ A3
SOUTHWICK, BN42 4NW
27 MANOR CLOSE
0m 10m 20m 30m 40m 50m 60m 70m 80m 90m 100m
N
MANOR CLOSE
CARDENER STREET
RH
28
27
26
36
30
AS EXISTING
AS PROPOSED
PLAN
AMDM 15/P/12
DATE
13 AUG 2015
ADUR & WORTHING
PLANNING SERVICES