Project: FRONT AND SIDE SINGLE STOREY EXTENSION. Client: Nigel Haymoth Address: 2 Five Road LANCING BN15 0NY Ref: HEPOA\08\PRO\B


Scale 1:200

Walnut tree cottage, Tanyard lane, Climwood gate, Sussex. RH17 7LX. Tel: 01825 740427

MORPHEW DESIGNS Ltd. DESIGN & BUILD

Page: 5 Block Plan

20.00 m

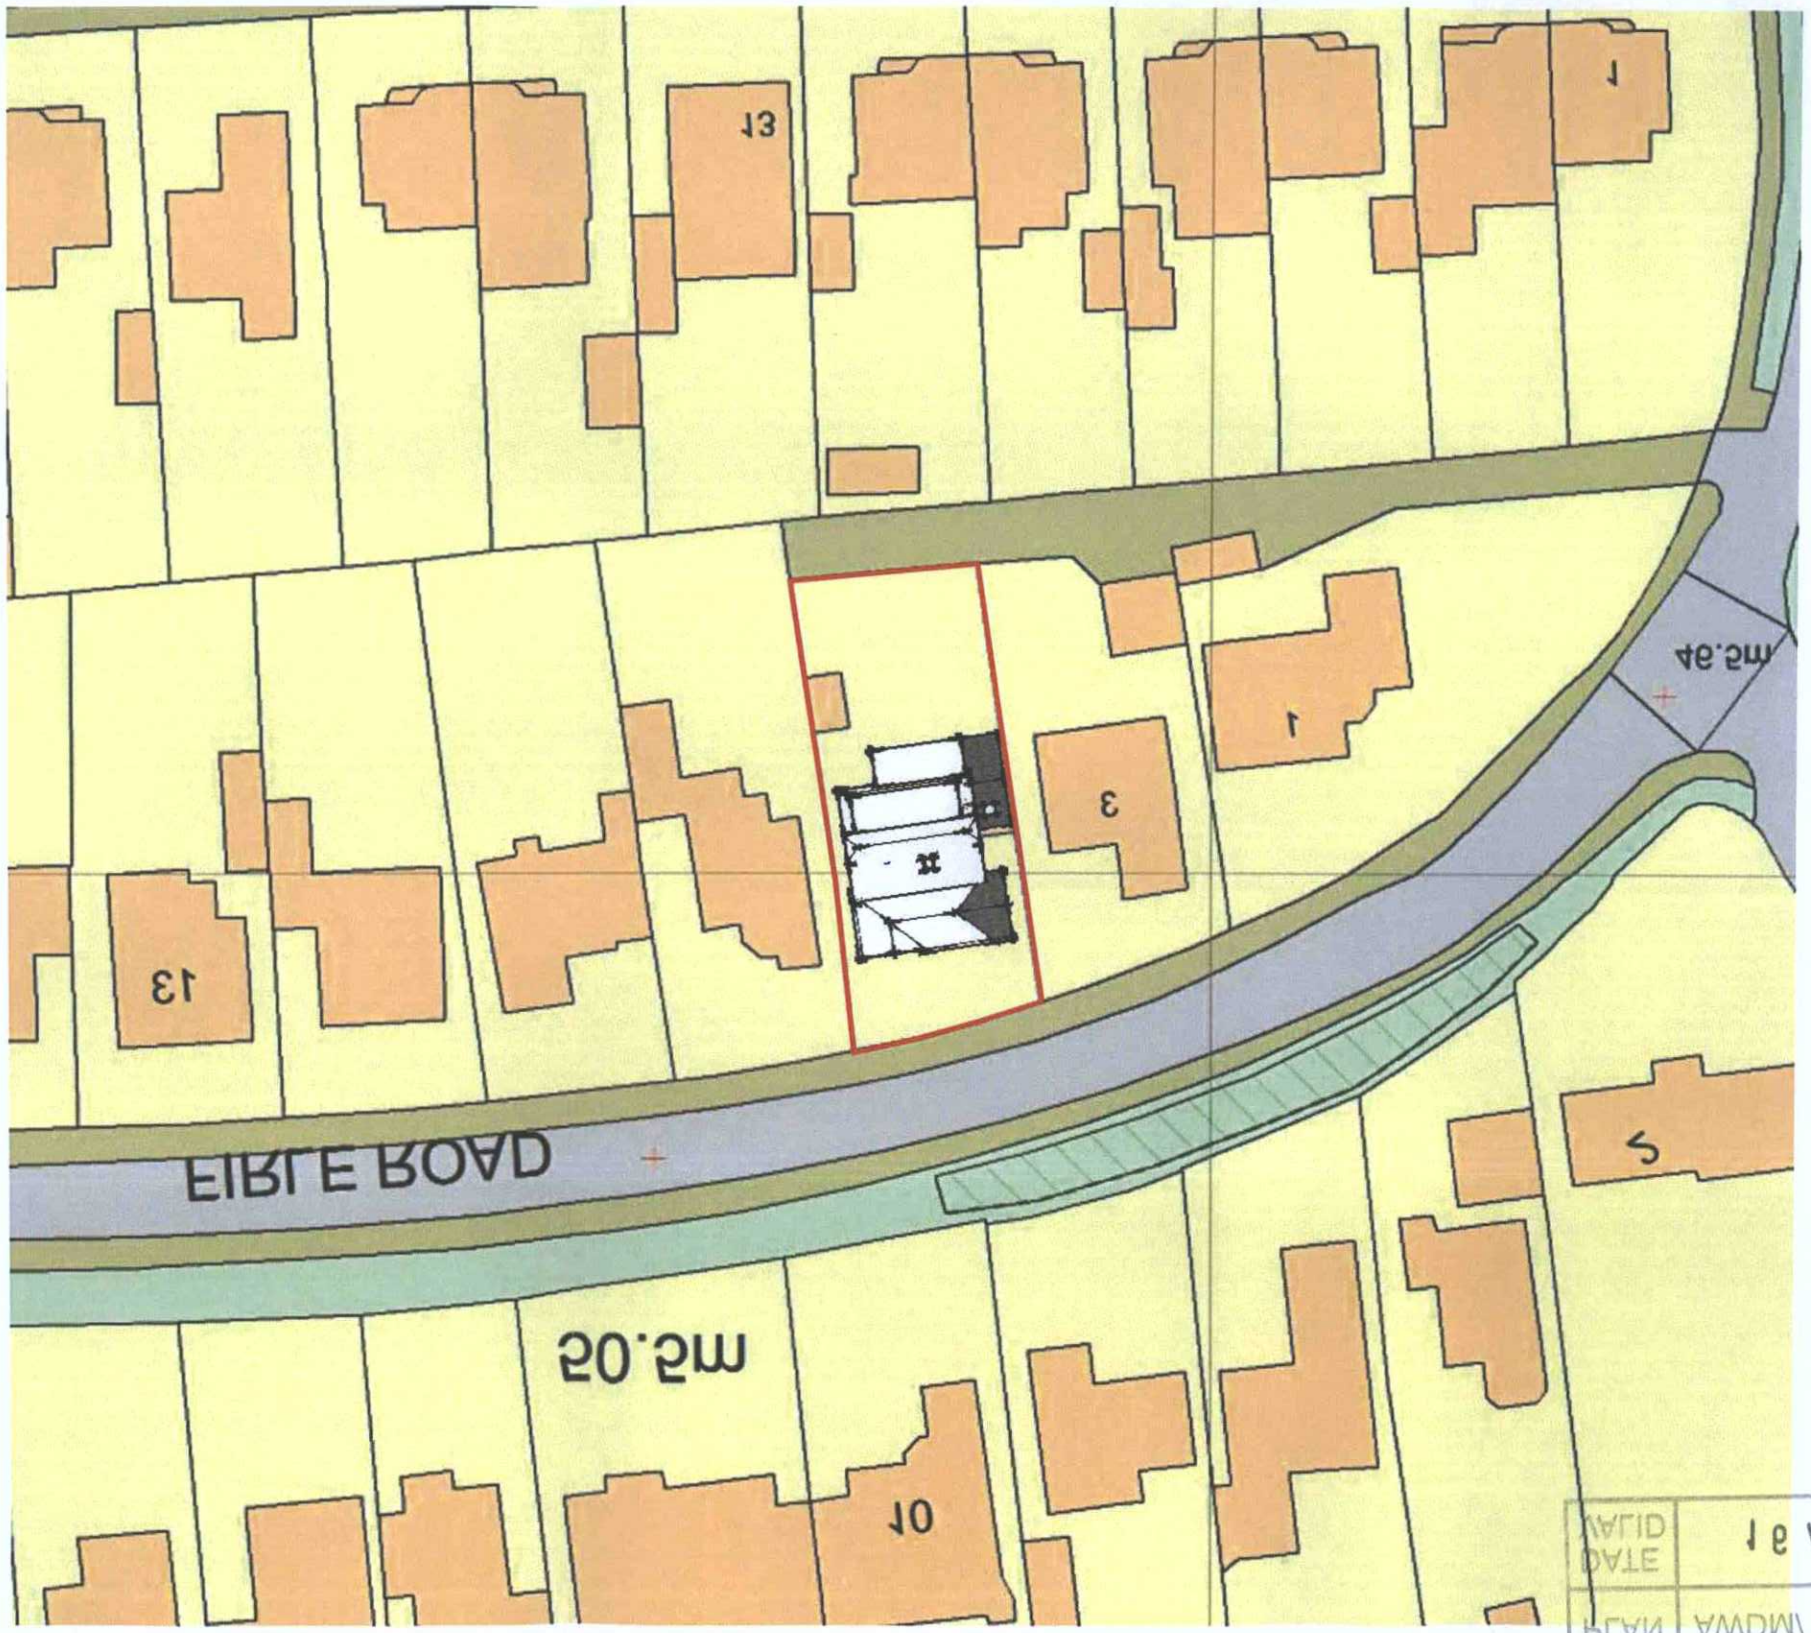

N

PLANNING SERVICES ADUR & WORTHING	
PLAN NUMBER	1523/12
DATE	
AMENDED	1 & ONE SORT