
NOTE:
The contractor is to check all site dimensions and levels before work starts.
Do not scale from the drawing. Report any discrepancies.

This drawing must be read with and checked against all structural and other specialist drawings, specifications and bills of quantities.
Report any discrepancies.

The contractor is to comply with all current British Standards and Building Regulations whether or not specifically stated on these drawings.

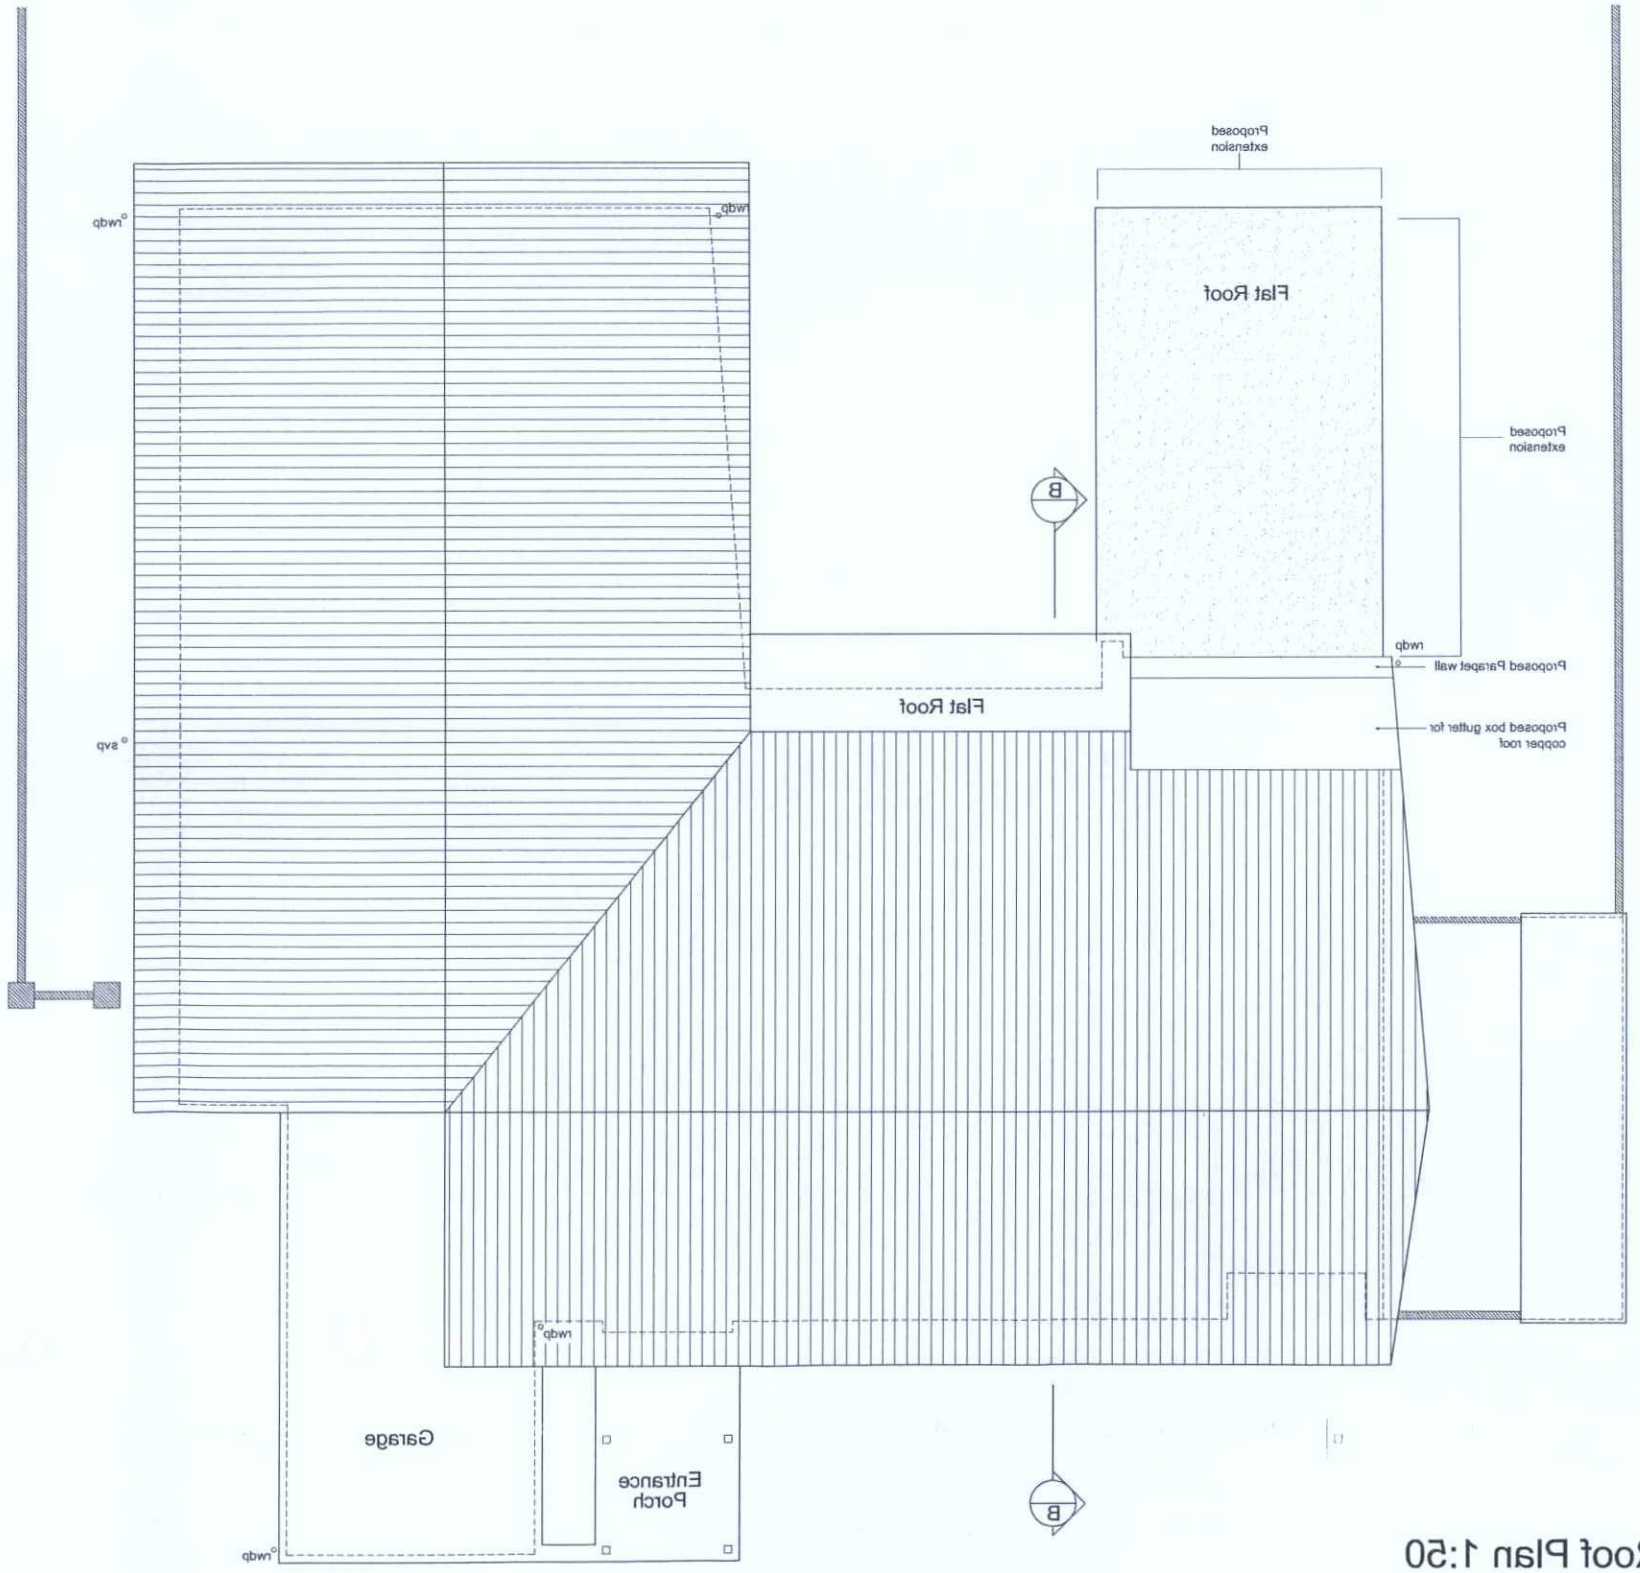

Roof Plan 1:50

PROPOSED WALLS

2700 Floor to ceiling spot heights

1m 2m 3m 4m 5m
1:50 Scale Bar

-------- ITEMS SHOWN DASHED TO BE REMOVED

PLANNING

Rev.	Date	Description	By
-	-	-	-

Client
Mr and Mrs P. Hutton

Project
Alterations to Cecil Lodge,
20 Old Fort Road, Shoreham

Drawing Title
Plans
as Proposed

Copyright of
Sussex Architectural Service
Wicket View
Cuckfield Lane
Warninglid
West Sussex
Tel:(01444) 461355
Email: info@sussexarchitecturalservices.co.uk

Scale 1:50 @A1	Drawing Number 14-1481
Date August 2015	03A
Drawn -	