AMENDMENT


A2






ADUR & WORTHING
PLANNING SERVICES

PLAN	AWDM/1657/14
DATE VALID	Rec 16/1/15

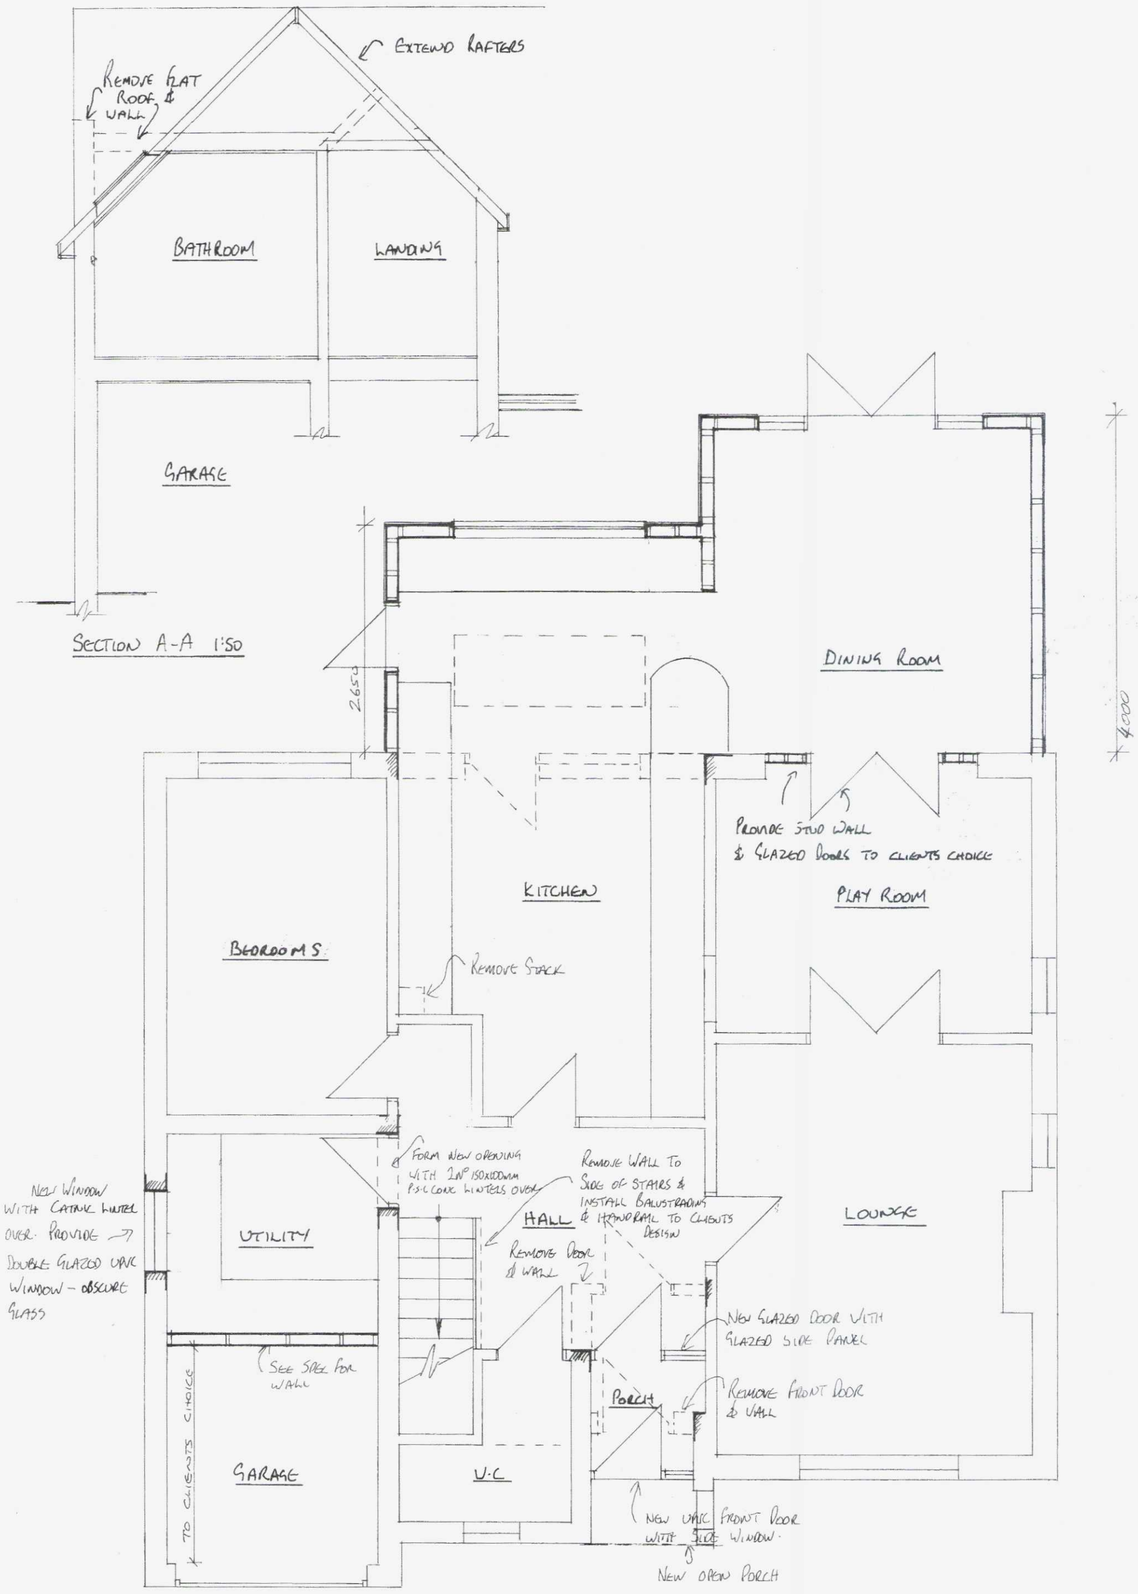

PROPOSED GROUND FLOOR PLAN 1:50

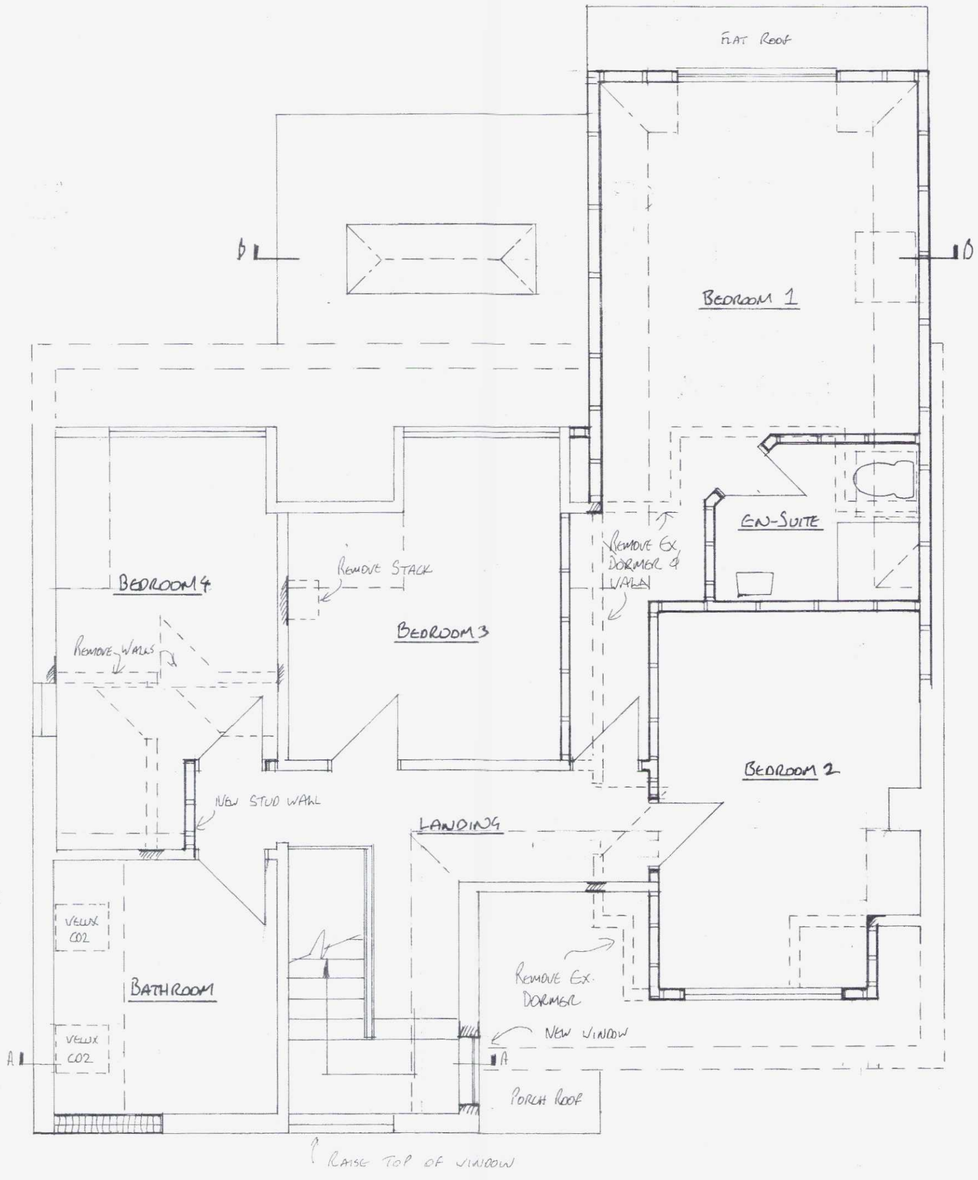

PROPOSED FIRST FLOOR PLAN 1:50

6 The Burrells, Shoreham Beach.
Date: Oct 2014.
Drwg No: SB / 14 / 267 Amendment: A
Mr & Mrs Penhallow **Extensions & Alterations**

STEVEN BARRETT
AssocRICS, MCABE, MFPWS
Architectural & Surveying Services
07974 715009 sbarrettsurveying@yahoo.co.uk