


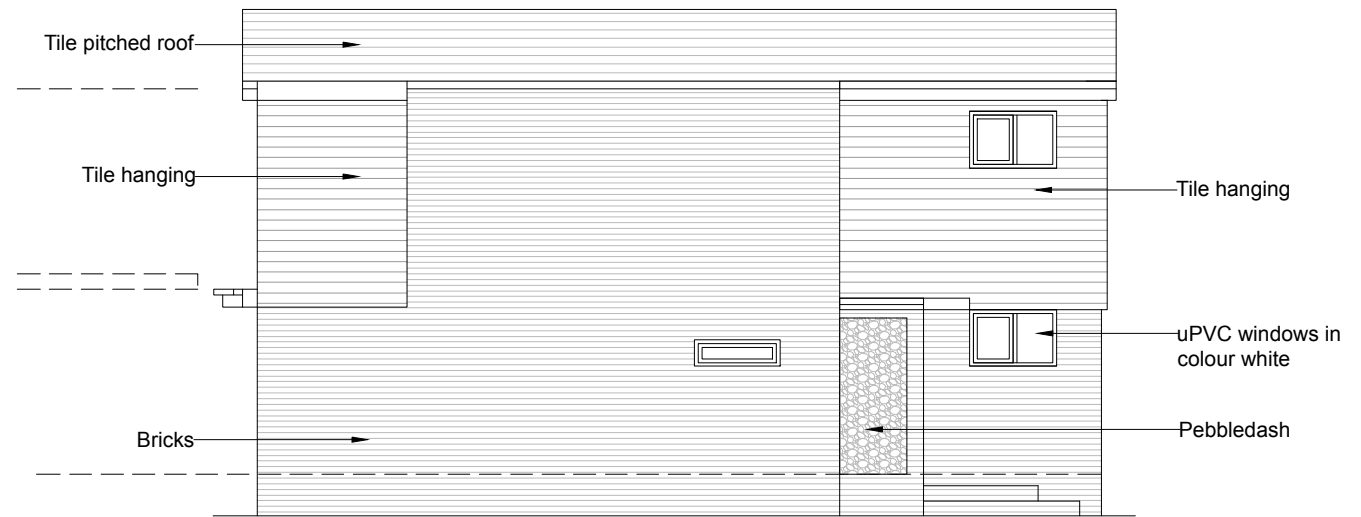


Front (North West) Elevation
as existing




Side (North East) Elevation
as existing



Front (North West) Elevation
as proposed

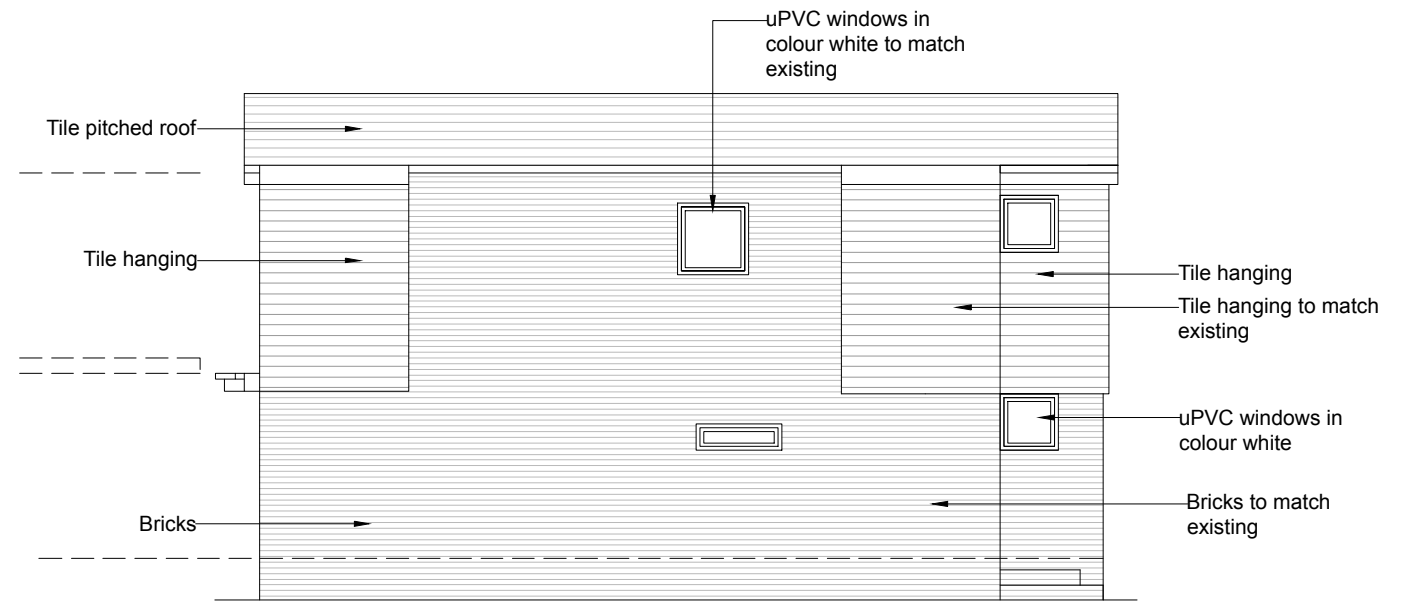

Side (North East) Elevation
as proposed

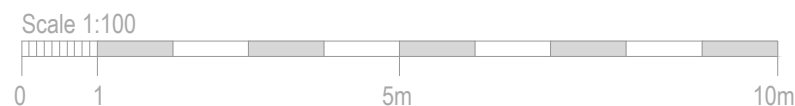

Mocatta House
Trafalgar Square
Brighton, BN1 4DU
United Kingdom

T +44 (0)1273 443845
E info@wangdaoarch.com
W www.wangdaoarch.com

CLIENT
Mr Ahmed

This drawing is for Planning Permission purpose only.
All dimensions to be confirmed on site.

© This drawing is the sole copyright of
Wang Dao Architecture Ltd.

Any discrepancies between this drawing & other
information shall be reported to the Architect.
MODIFICATIONS to be made solely on
ORIGINAL MAGNETIC MEDIA.

PROJECT
1 Parkhaven Court
Lancing
BN15 9PH

TITLE
Front Extension
Elevations as existing and proposed

STATUS
Planning

DATE
August 2026

DRAWN BY
Edward

DRAWING NUMBER
2629 PL 04

SCALE @ A3
1:100

REVIEWED BY

CTB file:
XREF'S:

LTscale: