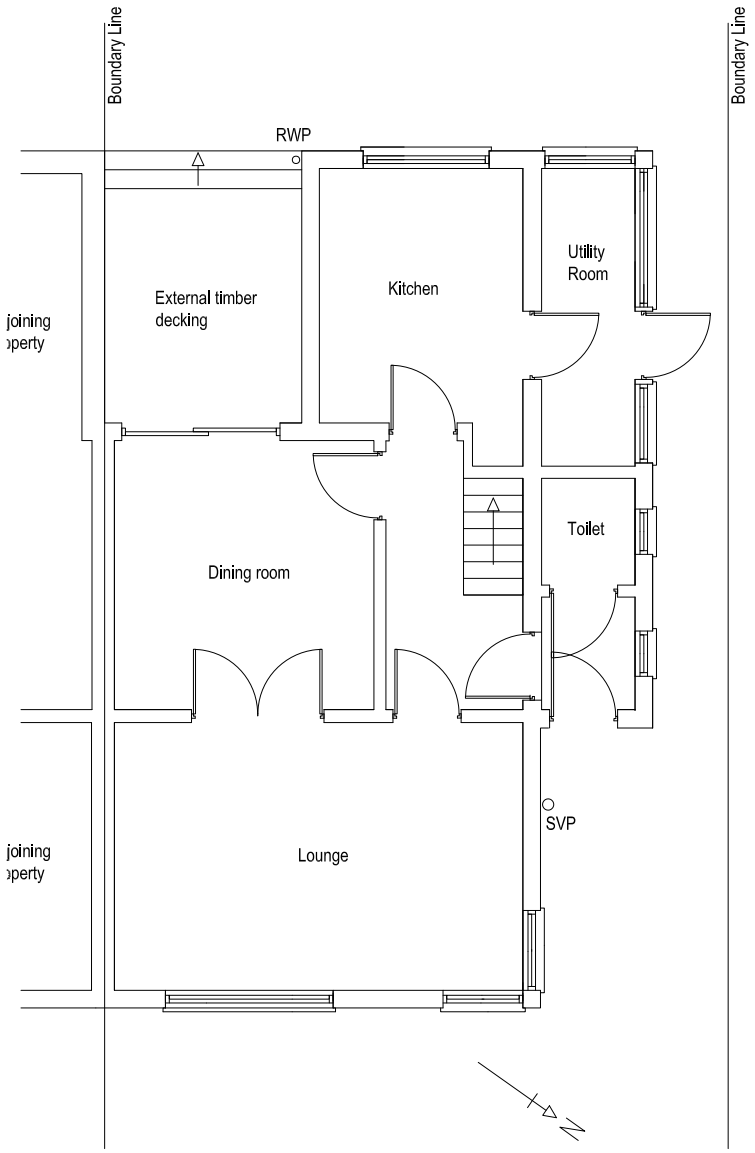

Existing First Floor
Scale 1:100

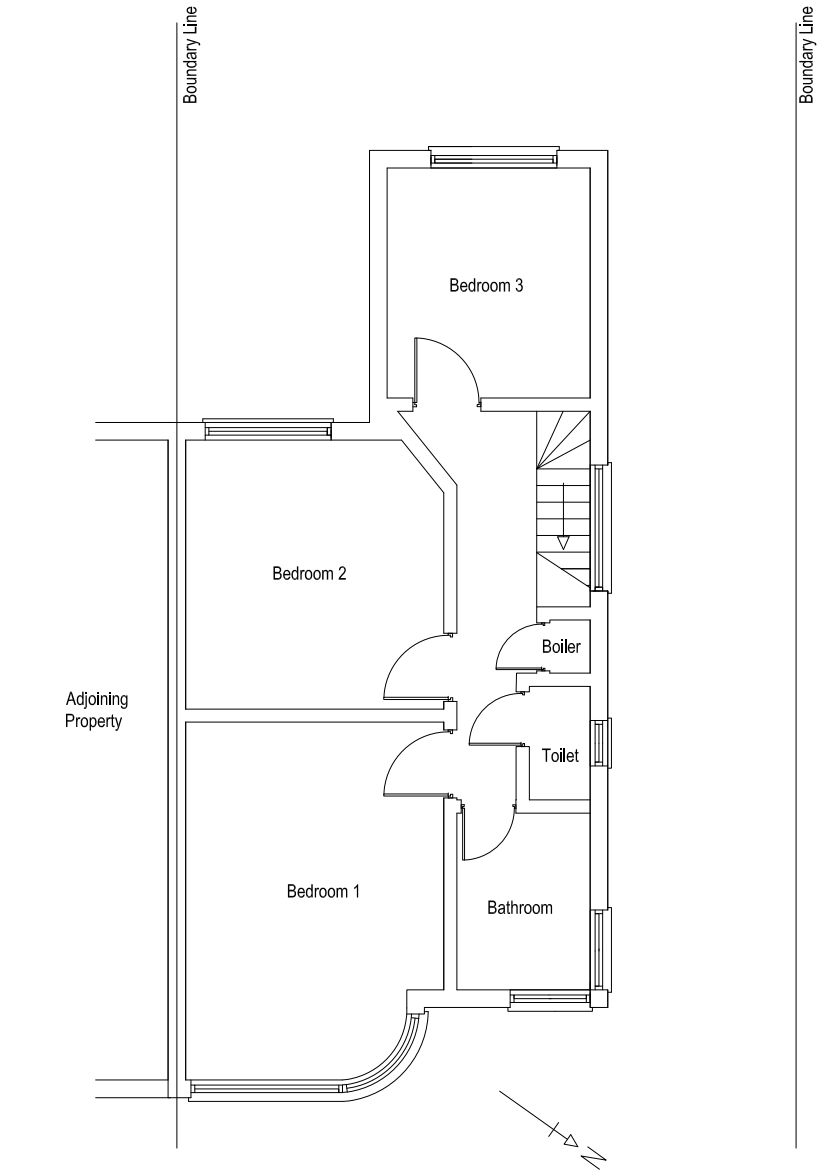

Existing Ground Floor
Scale 1:100

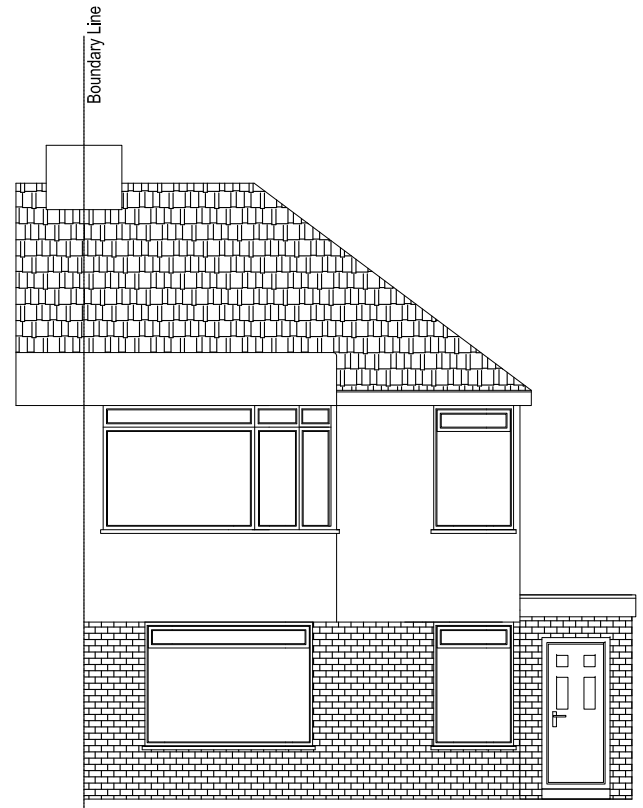

Existing Front Elevation (North)
Scale 1:100

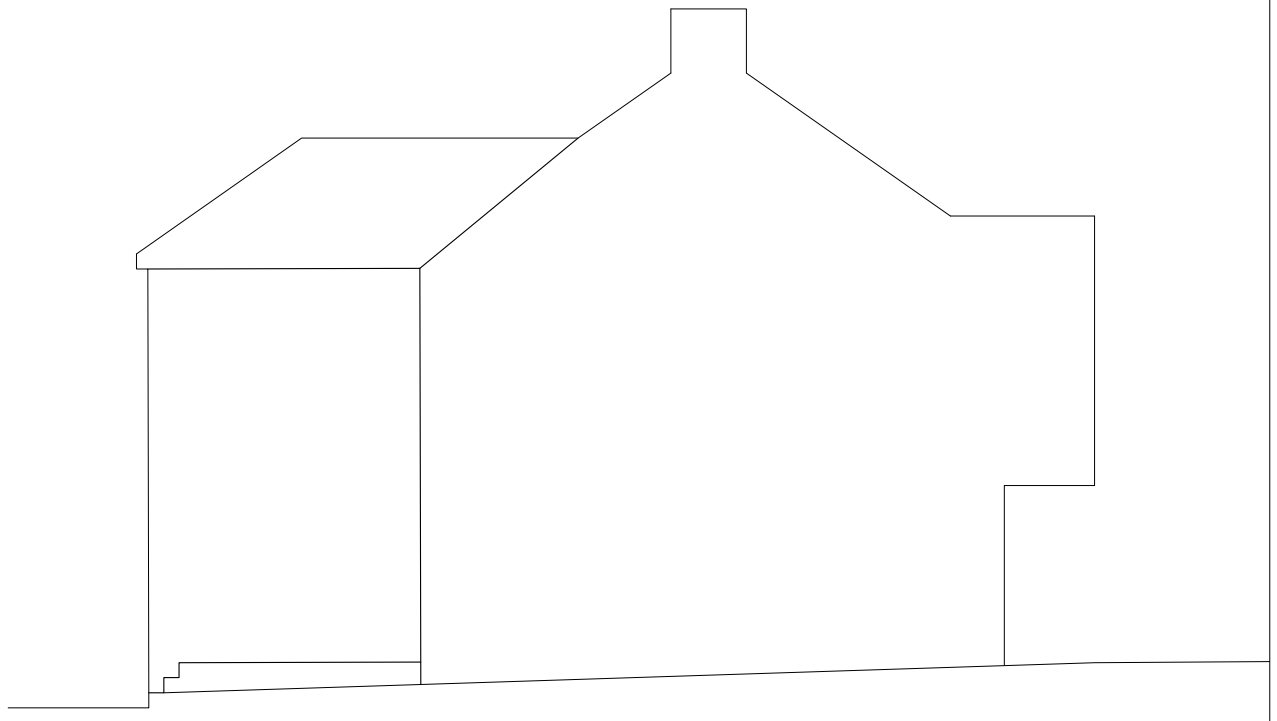

Existing Side Elevation (East)
Scale 1:100

1:100

2m 0 2m 4m 6m 8m 10m

PROPERTY ADDRESS: Mr & Mrs Chaston, 11 Mile Oak Crescent, Southwick, BN42 4QP	PROJECT: Small Rear Extension		TITLE: Existing Plans and Elevations, Sheet 1 of 2
	DATE: 19-02-2025	SCALE: As Shown @ A3	DRAWING NUMBER: 001 / REVISION: Rev 01