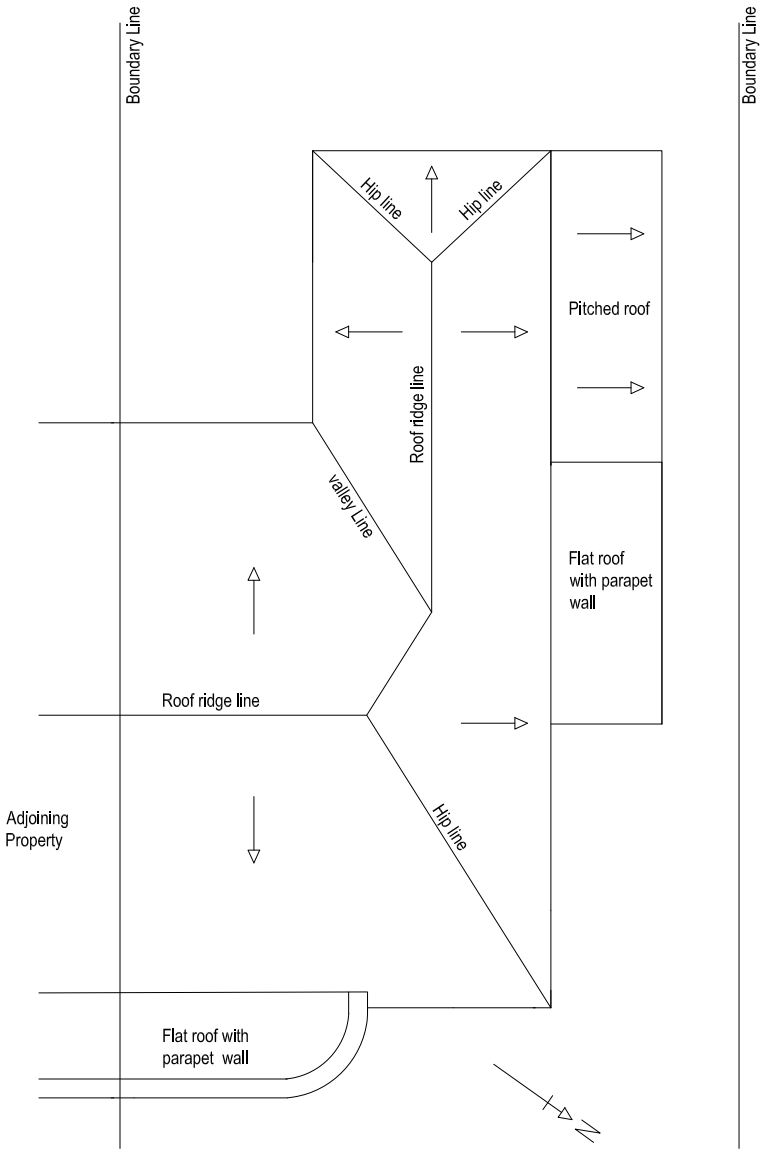

Existing Roof Plan
Scale 1:100

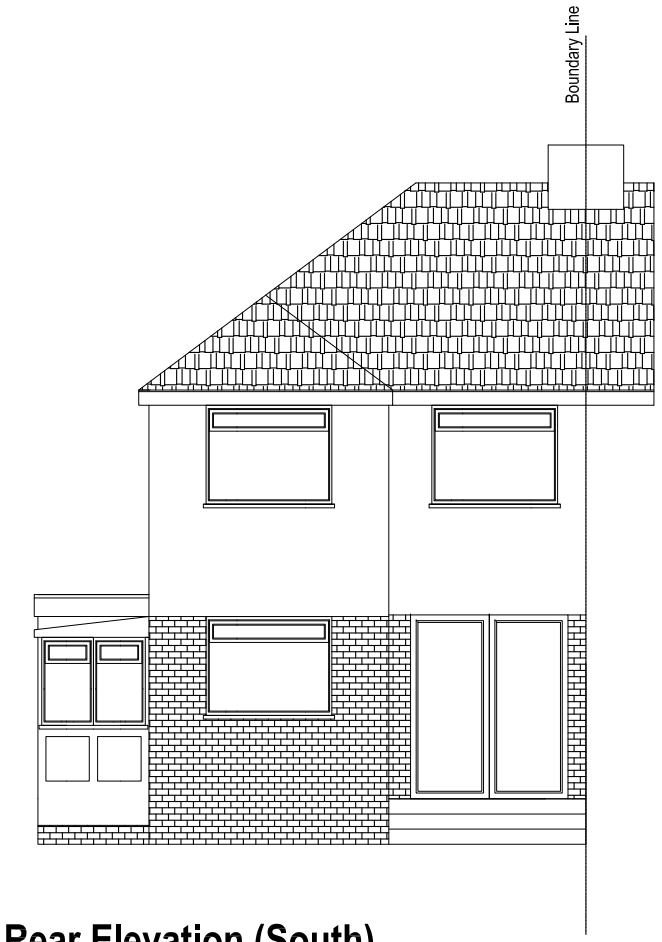

Existing Rear Elevation (South)
Scale 1:100



Existing Side Elevation (West)
Scale 1:100

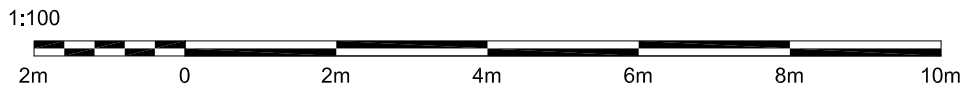

PROPERTY ADDRESS: Mr & Mrs Chaston 11 Mile Oak Crescent Southwick BN42 4QP	PROJECT: Small Rear Extension		TITLE: Existing Plans and Elevations Sheet 2 of 2
	DATE: 19-02-2025	SCALE: As Shown @ A3	DRAWING NUMBER: 001 / REVISION: Rev 01