

East Elevation (House) 1:100

South Elevation (House and Annexe) 1:100

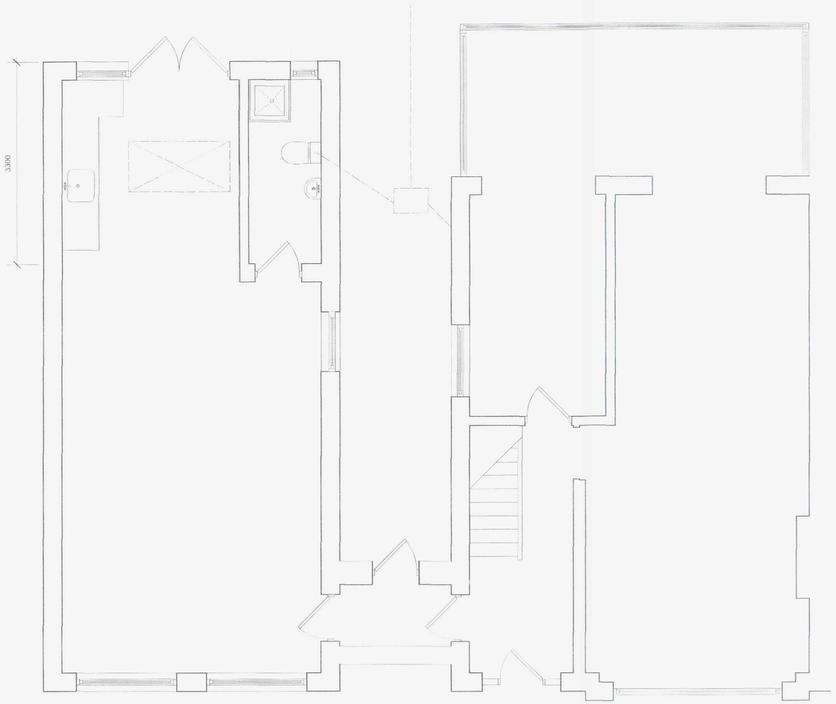

Ground Floor Plan with Annexe 1:50

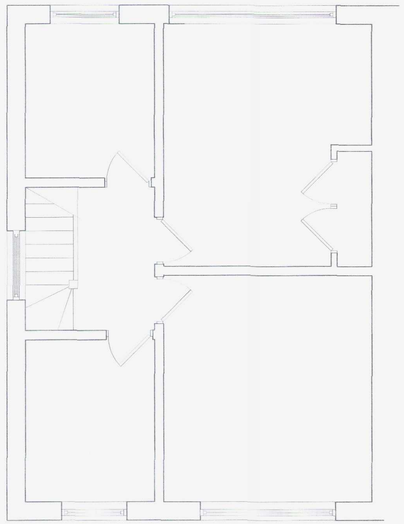

First Floor Plan 1:50

ADUR & WORTHING
PLANNING SERVICES

PLAN	AWDM/0551/15
~~DATE VALID~~	Rec'd 10/6/15



West Elevation (Annexe) 1:100

North Elevation (House and Annexe) 1:100

East Elevation (House and Annexe) 1:100

Amendments	by	Date

Job Title 0132USR

Drawing
GA Plans/Elev (Proposed)

Scale: 1:100 & 1:50 @ A2

Drg.No. ADS-005 | A

Drawn by:	NJH
Issued to:	Client
Status:	planning
Date	10.06.15

architecturaldesignservicesnickhooper