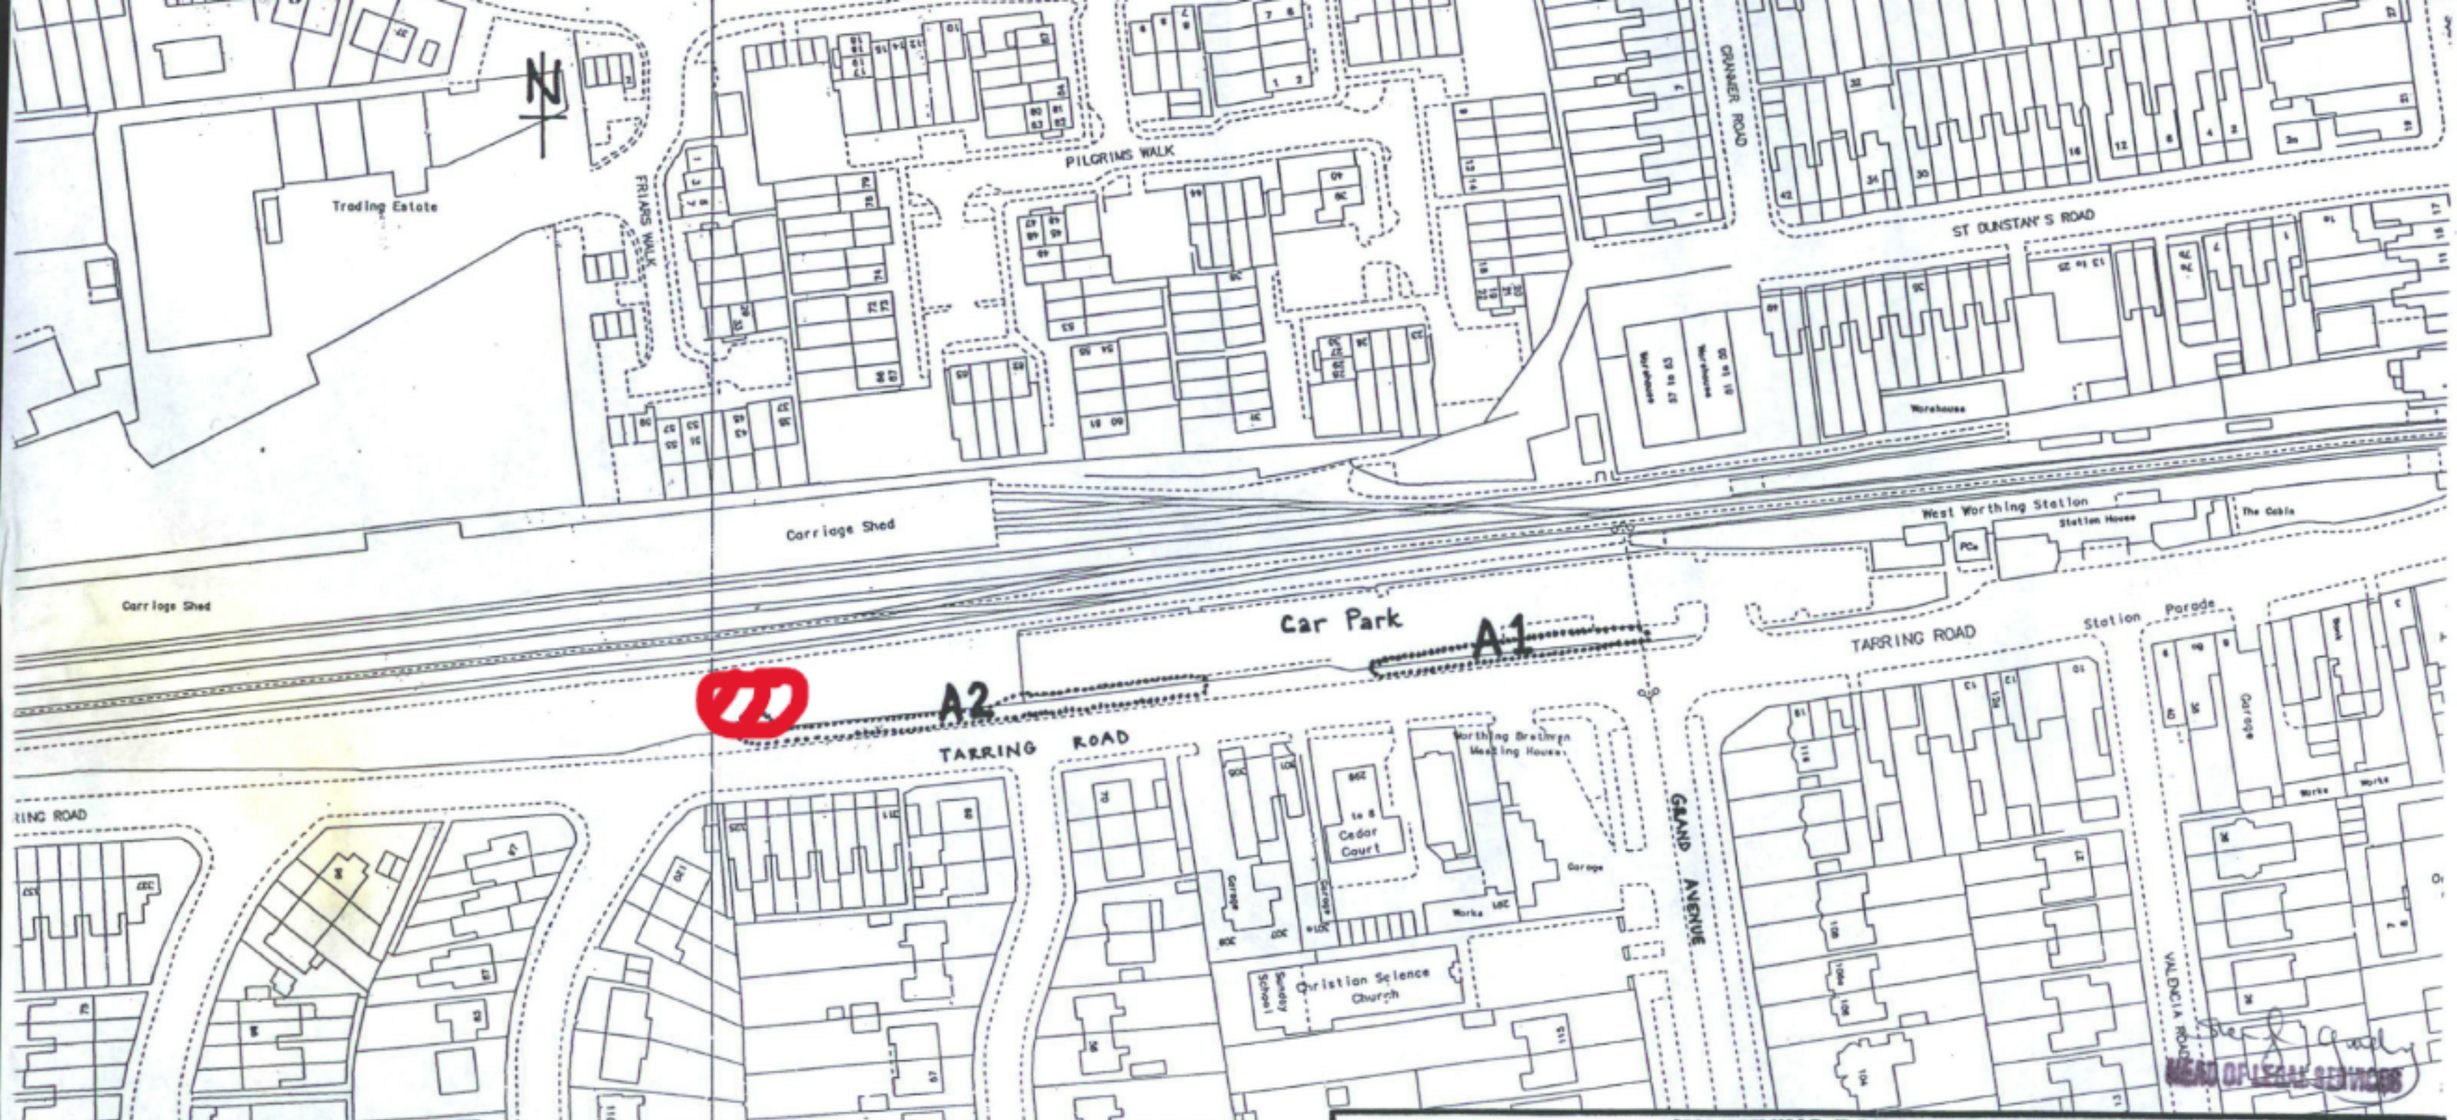


WORTHING BOROUGH COUNCIL

# THE WORTHING TREE PRESERVATION ORDER NO. 54, 1997

Land west of and adjacent to West Worthing Railway Station Car Park, Tarring Road, Worthing

SCALE:

DATE: AUGUST 1997

DRAWING NO: DC/97/0062

DRAWN BY: HBM

Head of Planning
Town Hall, Chapel Road,
Worthing, West Sussex BN11 1LF

(c) Crown Copyright

Licence No. LA 086169