Proposed Ground Floor Plan @ 1:100

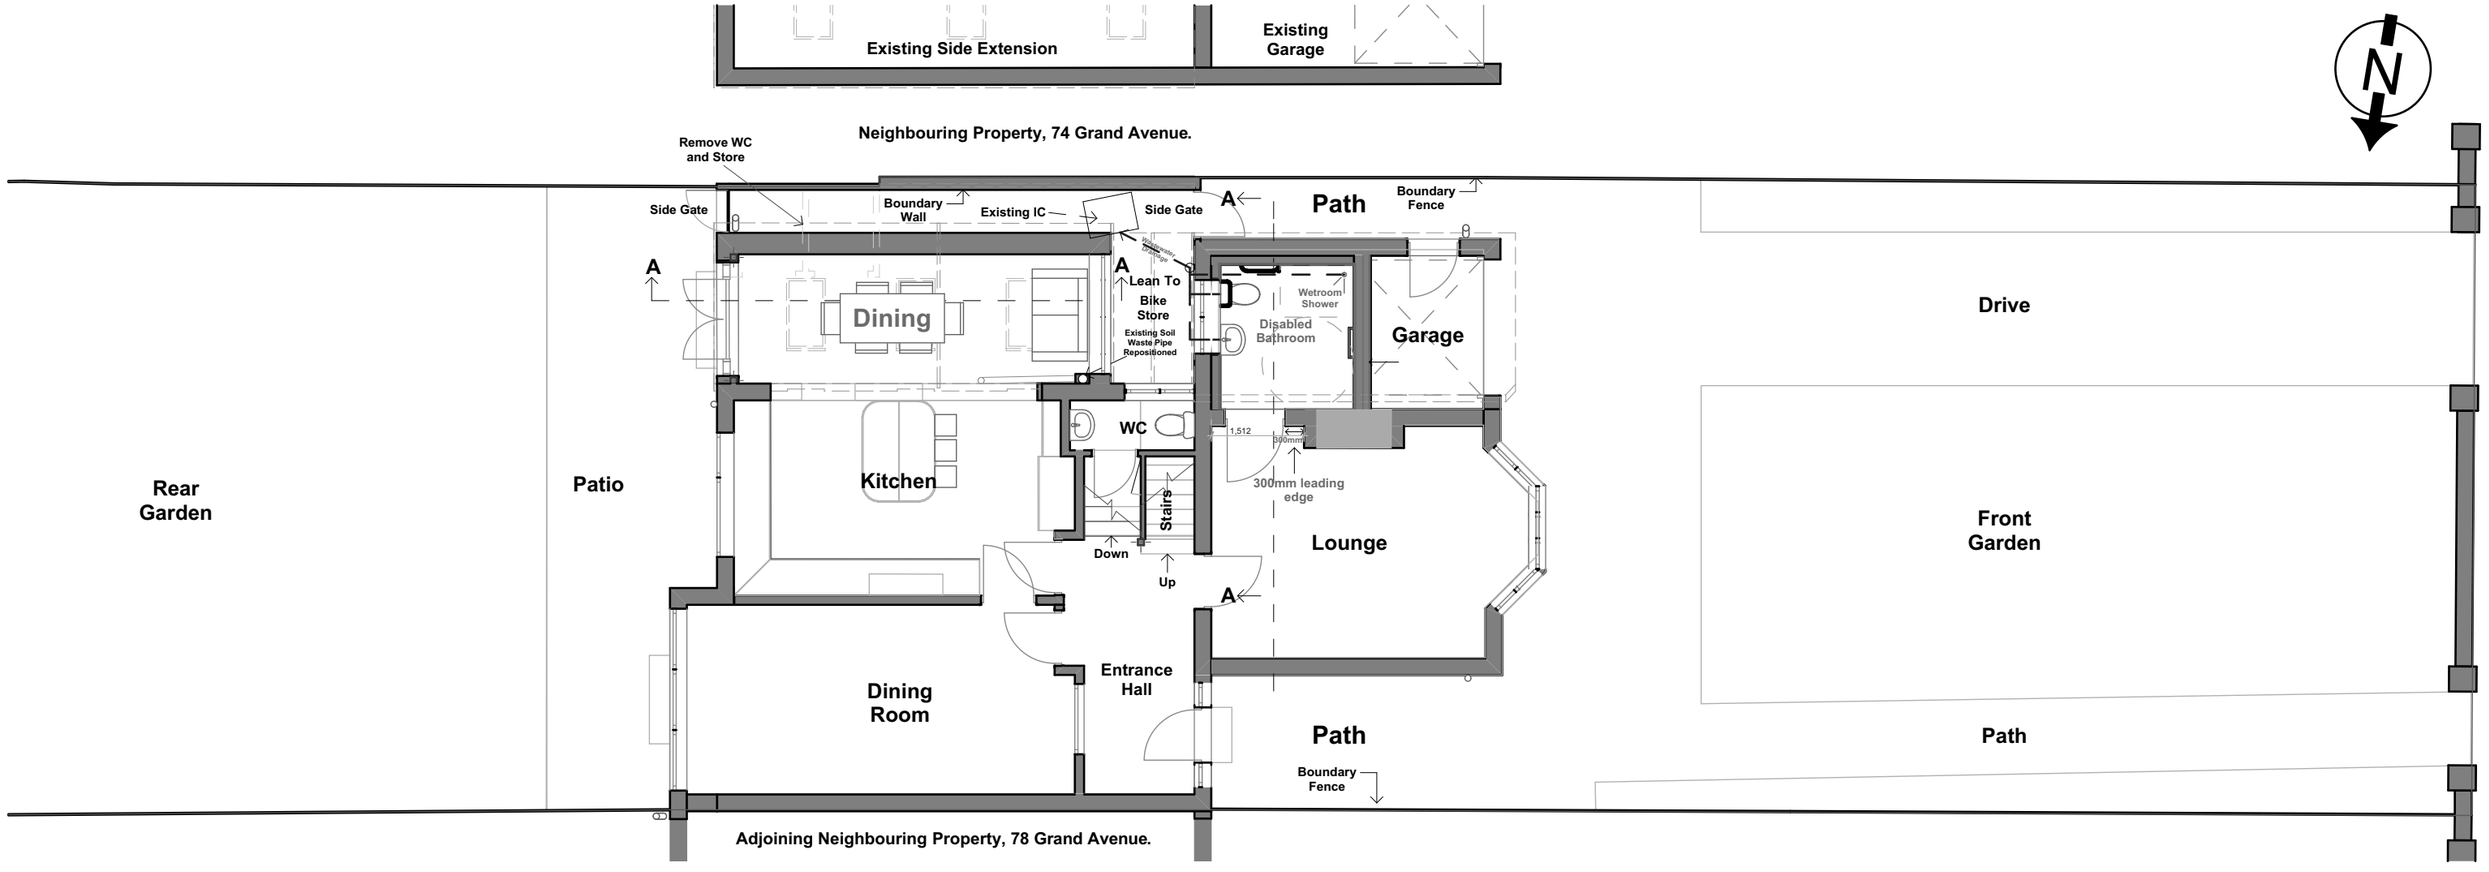

Proposed First Floor Plan @ 1:00

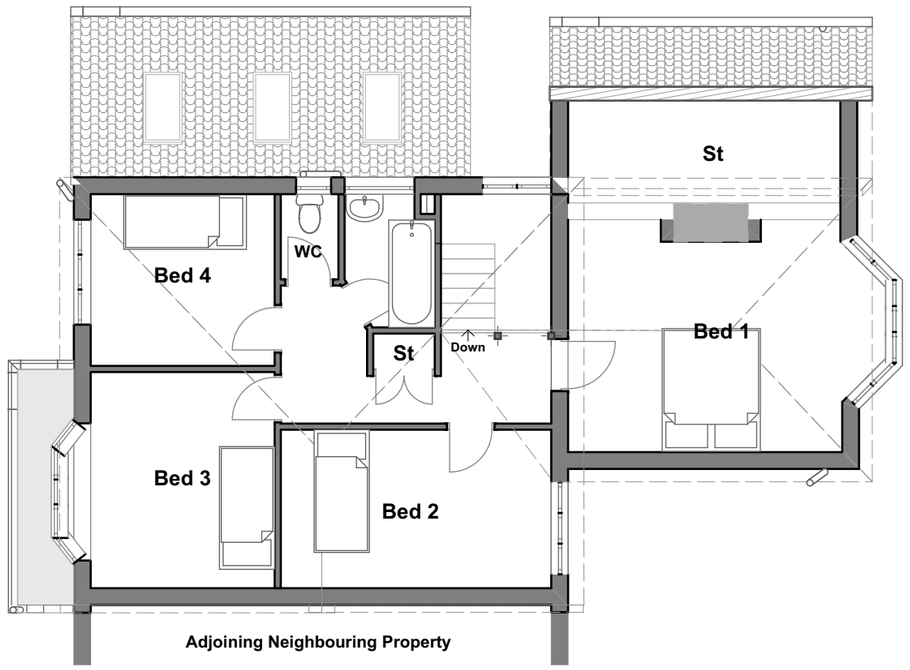

Proposed Roof Plan @ 1:100

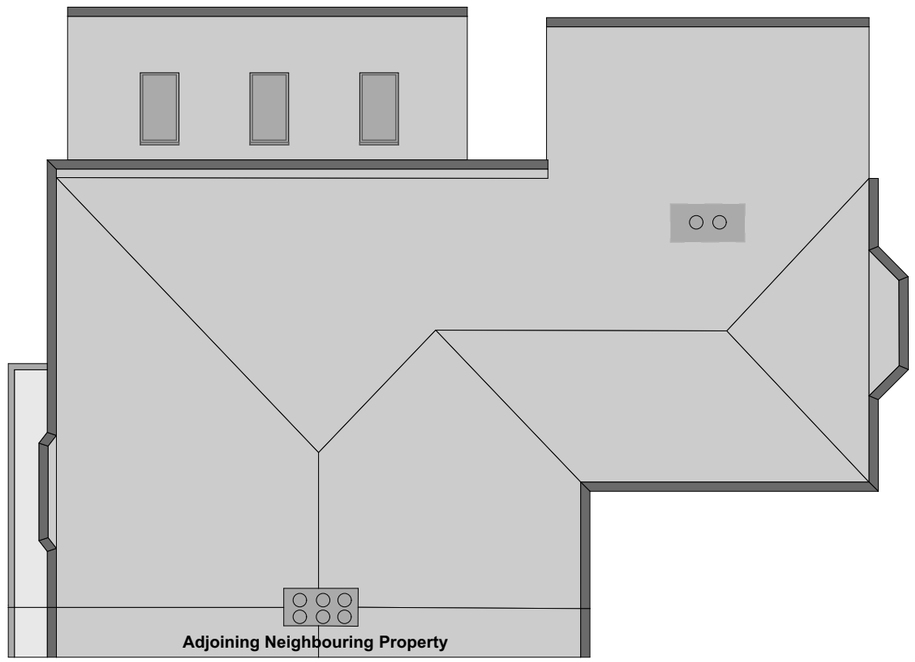

Scale Bar 1:100

0 1 2 3 4 5 6 7 8 9 10

Rev :-			
D	Drawing Updated	26/06/25
C	Drawing Updated	15/04/25
B	Drawing Updated	09/04/25
A	Drawing Updated	09/04/25

Do not scale from this drawing. Work to indicated dimensions only. All dimensions to be confirmed on site. This drawing is to be read in conjunction with other drawings in this series and all relevant consultants' drawings and documentation where applicable. This Drawing has been produced for the specific client and project identified below and is not intended for use by any other person or for any other purpose other than indicated on this drawing. Please report any discrepancy on this drawing to C-architecture Limited for clarification. This drawing is copyright and may not be copied or reproduced without the written consent of C-architecture Limited. © C-architecture Limited.

C-architecture Ltd
Creative Architecture
TEL +44 (0) 330 660 0735 www.c-architecture.com TEL +44 (0) 1273 772 015

Site Location :	76 Grand Avenue, Worthing, West Sussex, BN11 5AD
Project Name :	Extension - Home Improvements
Drawing Name :	Proposed Plans
Drawing No:	261-P001D Scales : 1:100
Date :	26 June 2025