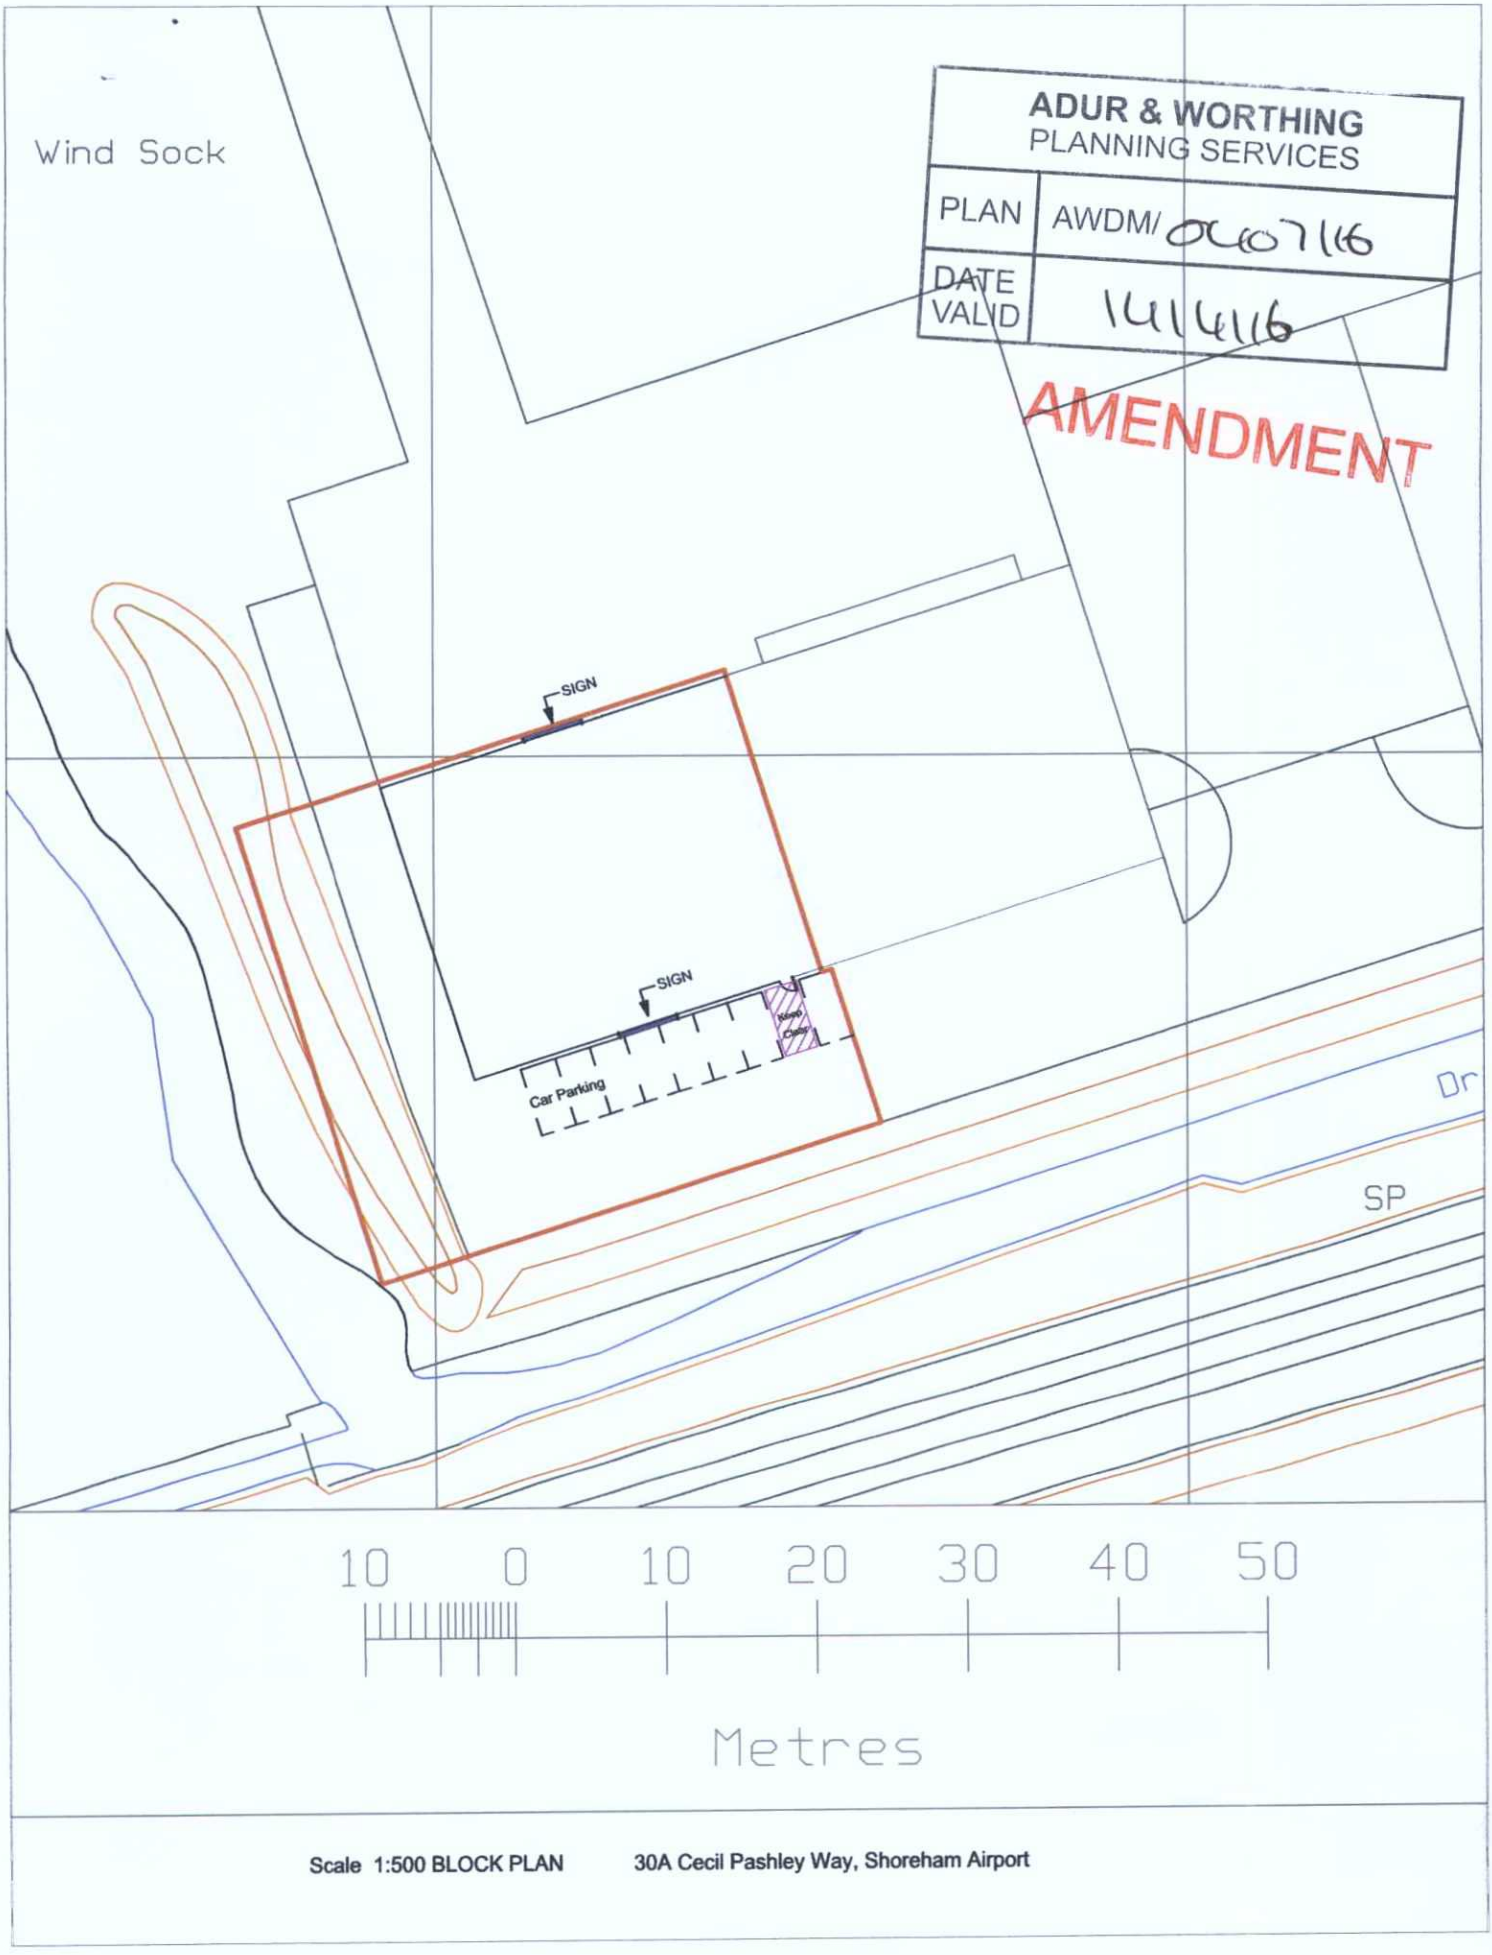

Scale 1:500 BLOCK PLAN 30A Cecil Pashley Way, Shoreham Airport