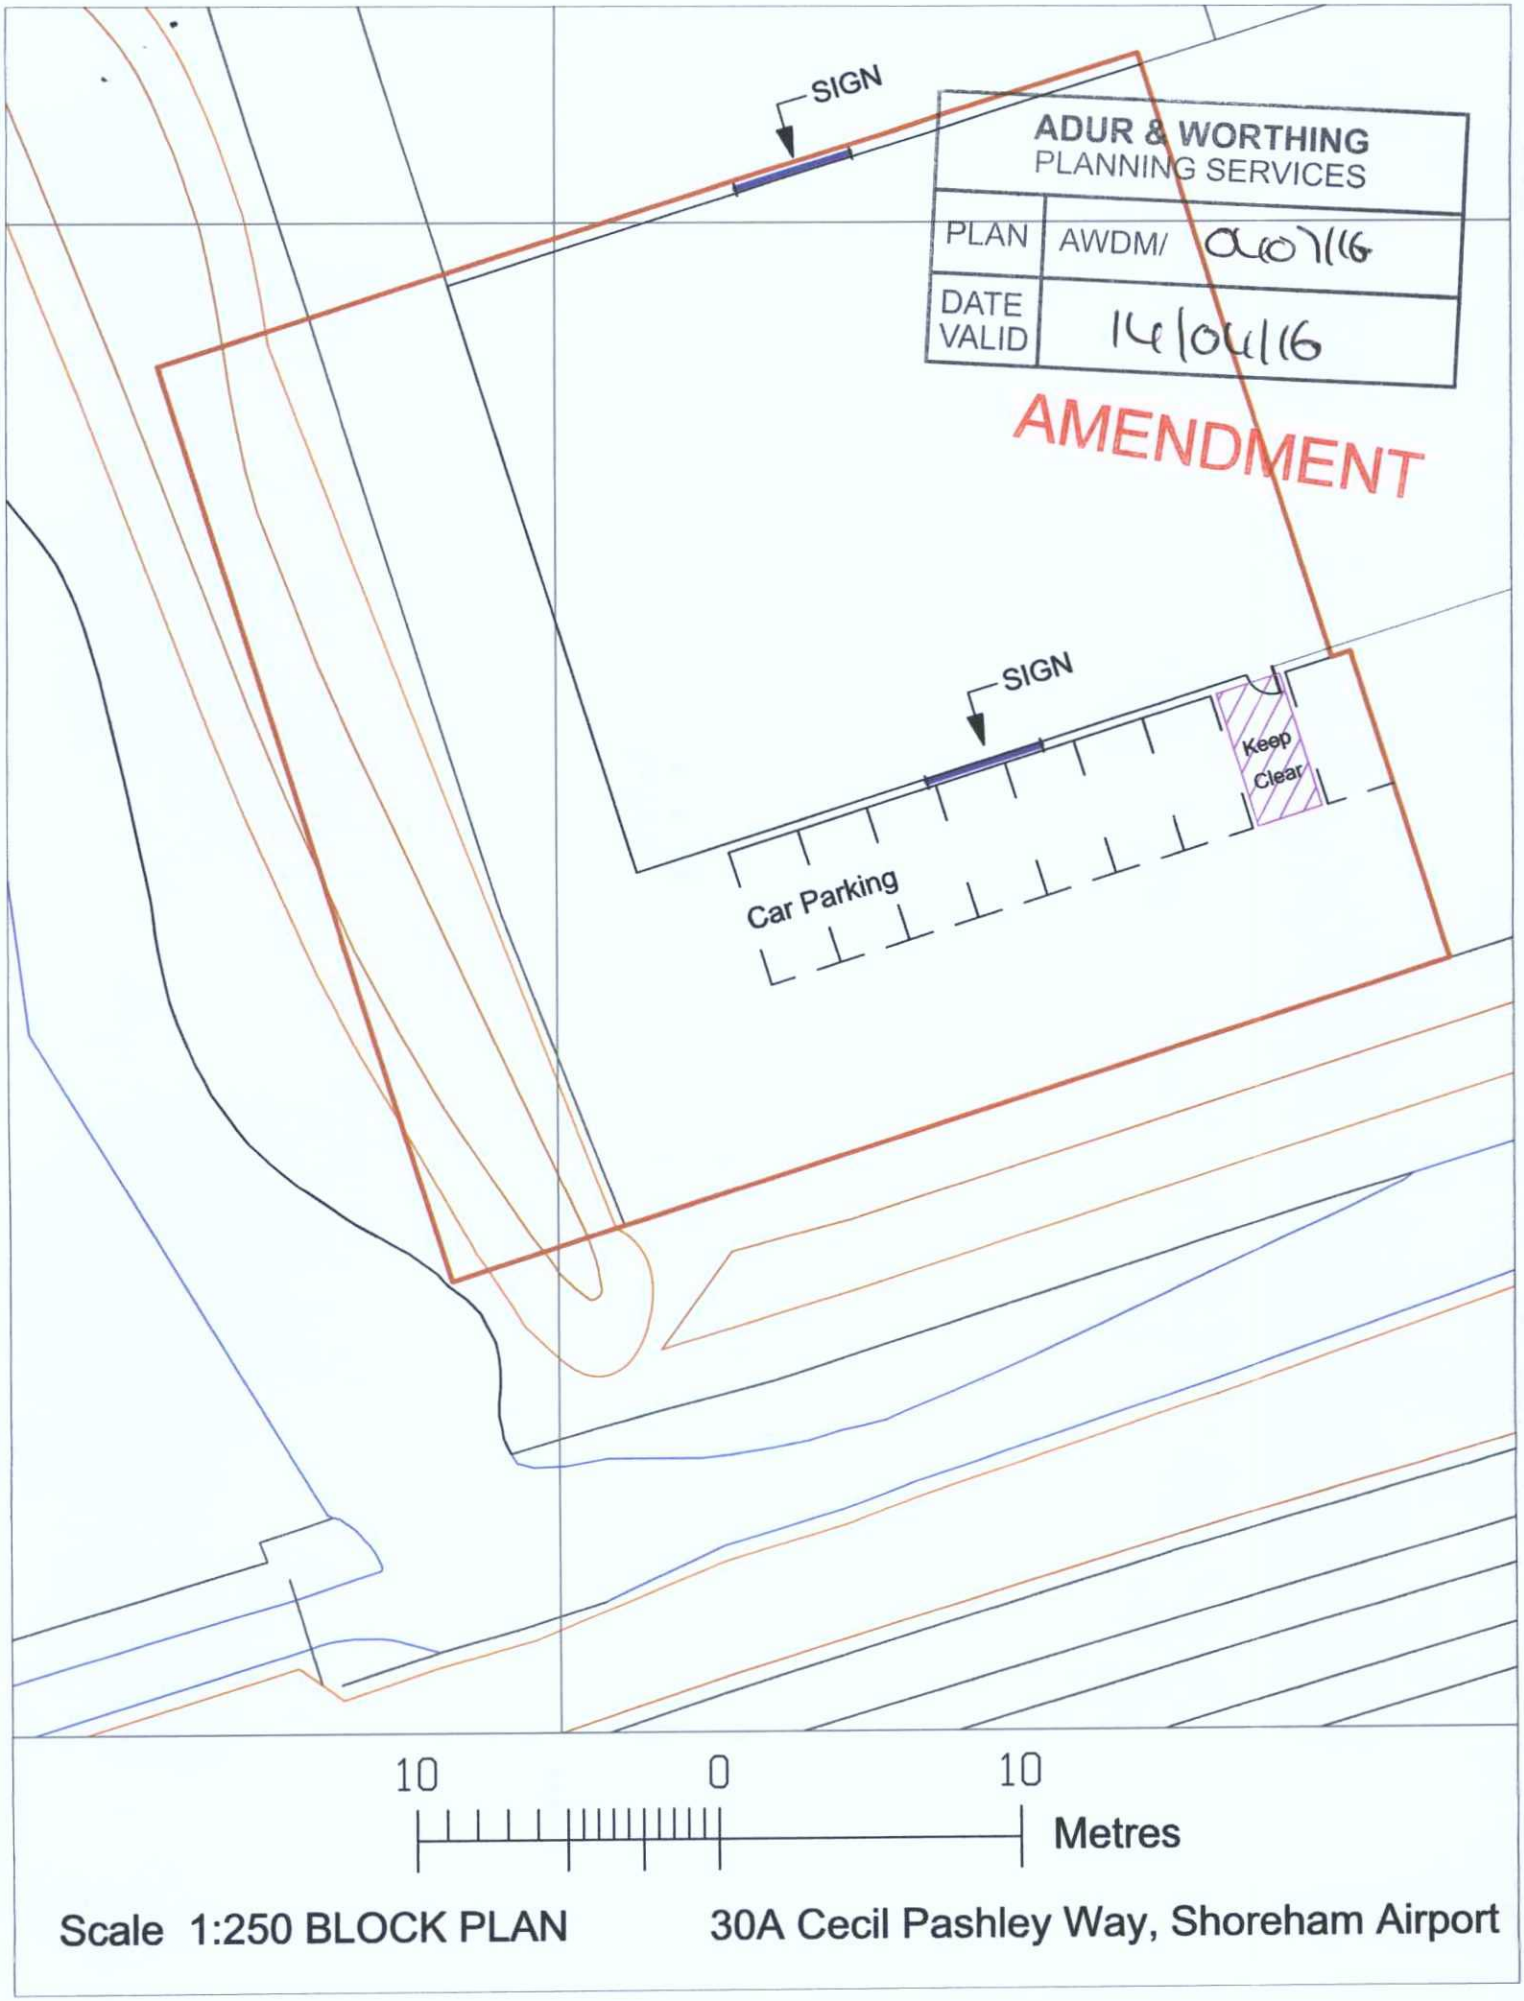
SIGN
ADUR & WORTHING
PLANNING SERVICES
PLAN
AWDM/ 0407/16
DATE VALID
14/04/16
AMENDMENT
SIGN
Keep Clear
Car Parking
10
0
10
Metres
Scale 1:250 BLOCK PLAN
30A Cecil Pashley Way, Shoreham Airport