



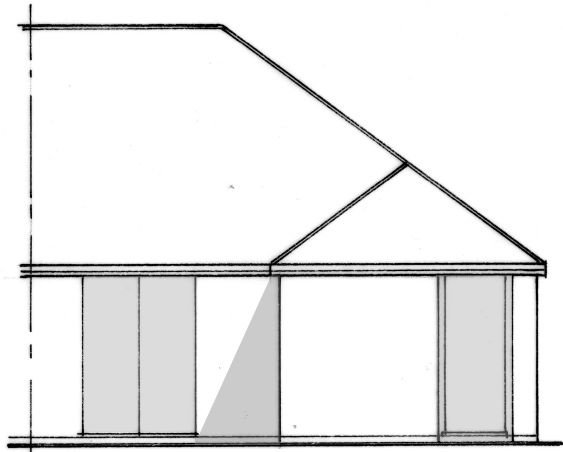


Existing Rear Elevation (East) 1:100

Tiling to match existing


Bricks to match existing

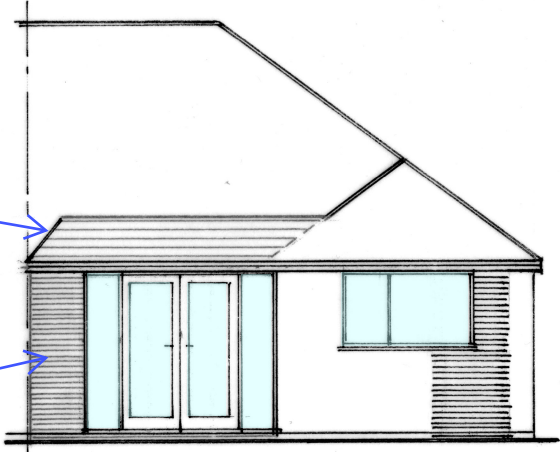

Proposed Rear Elevation (East) 1:100

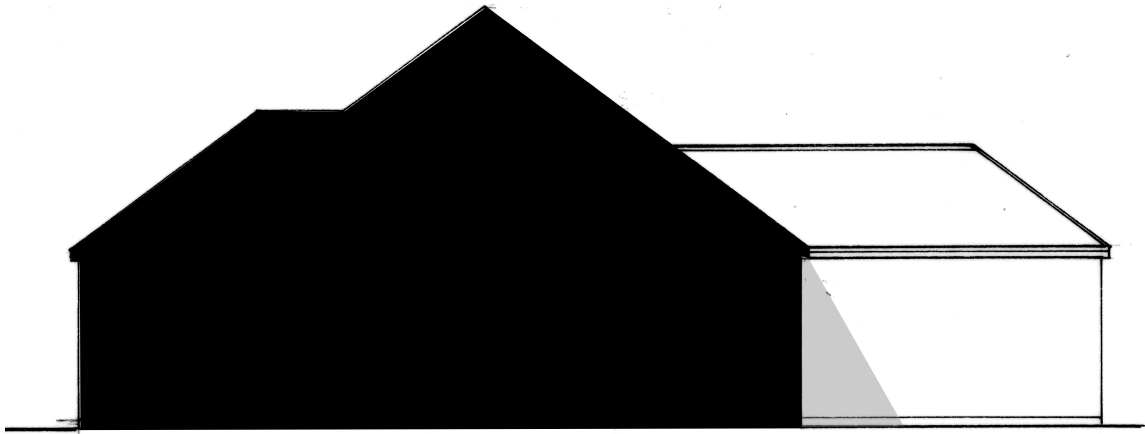


Existing Side Elevation (South) 1:100

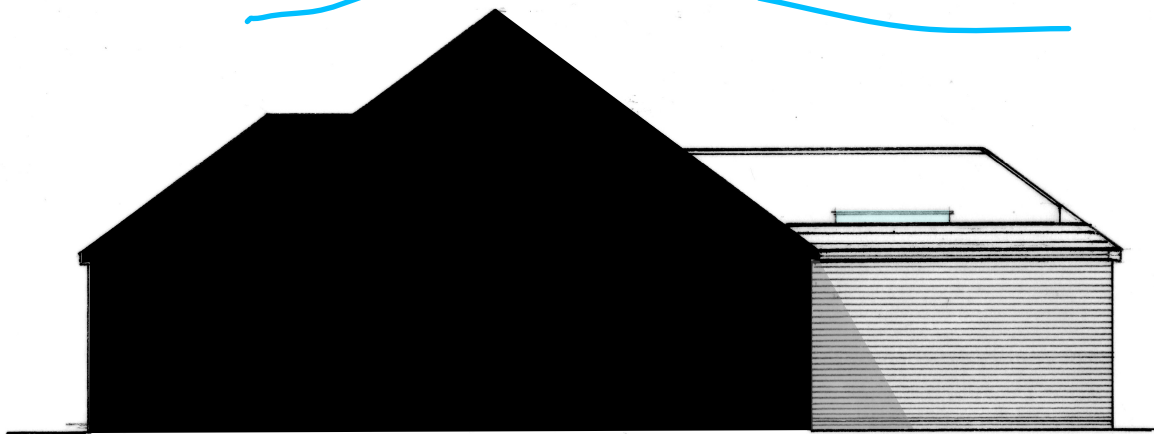

Proposed Side Elevation (South) 1:100

Planners can scale from plans

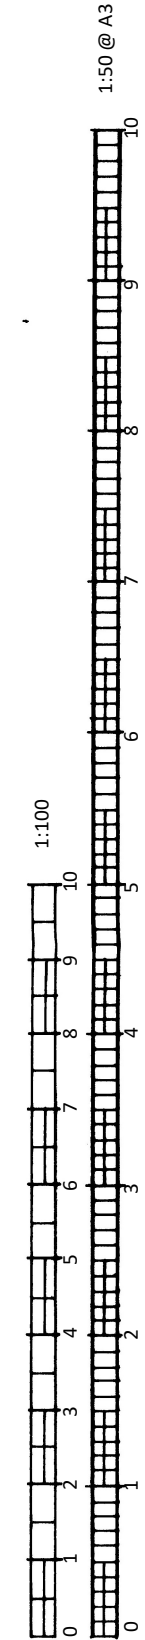

BSB S.Barrett Architectural, Structural & Party Wall Services stevebsbltd@yahoo.com 07974 715009		CBuildE chartered building engineer		CLIENT: Simmons/Clavering DATE: 26.03.2026 DRWG No: BSB/26232/3/B	A3
6 Plantation Way, Worthing		Rear Extension			