

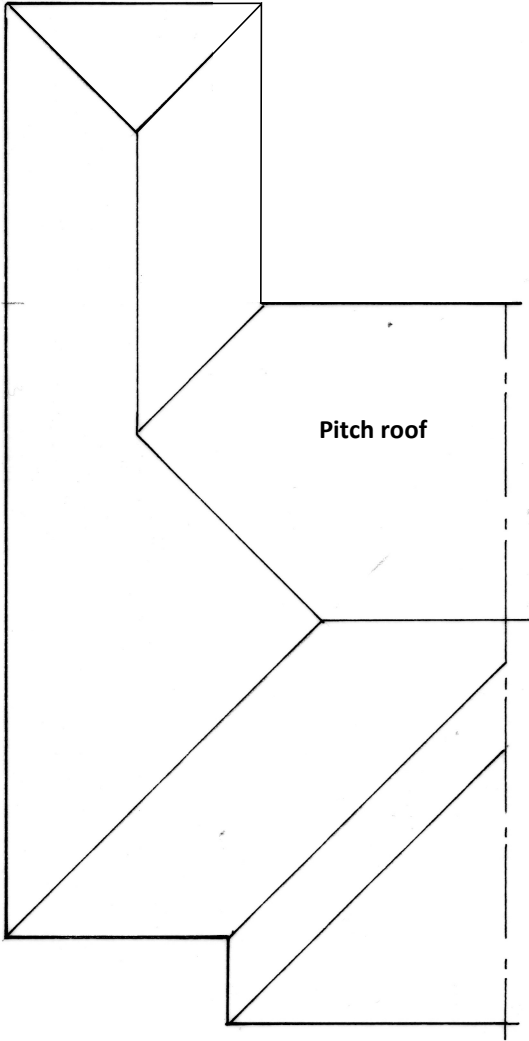


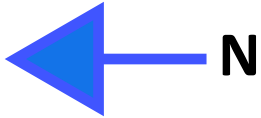


Existing roof plan 1:100

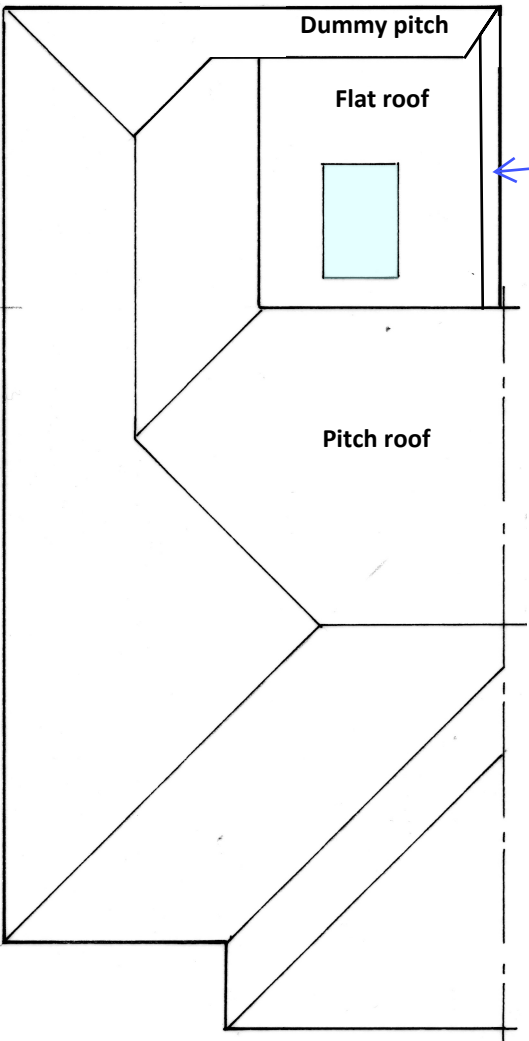

Proposed roof plan 1:100

Planners can scale from plan

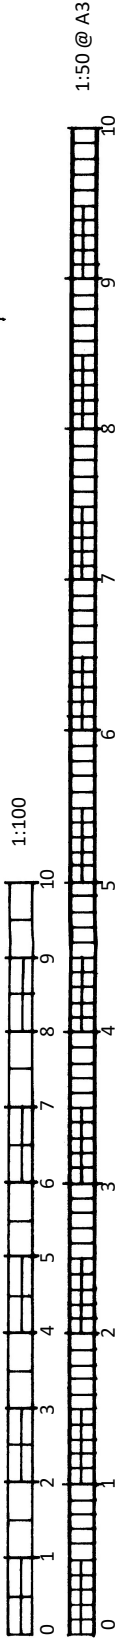

cabe
chartered
association
of building
engineers