



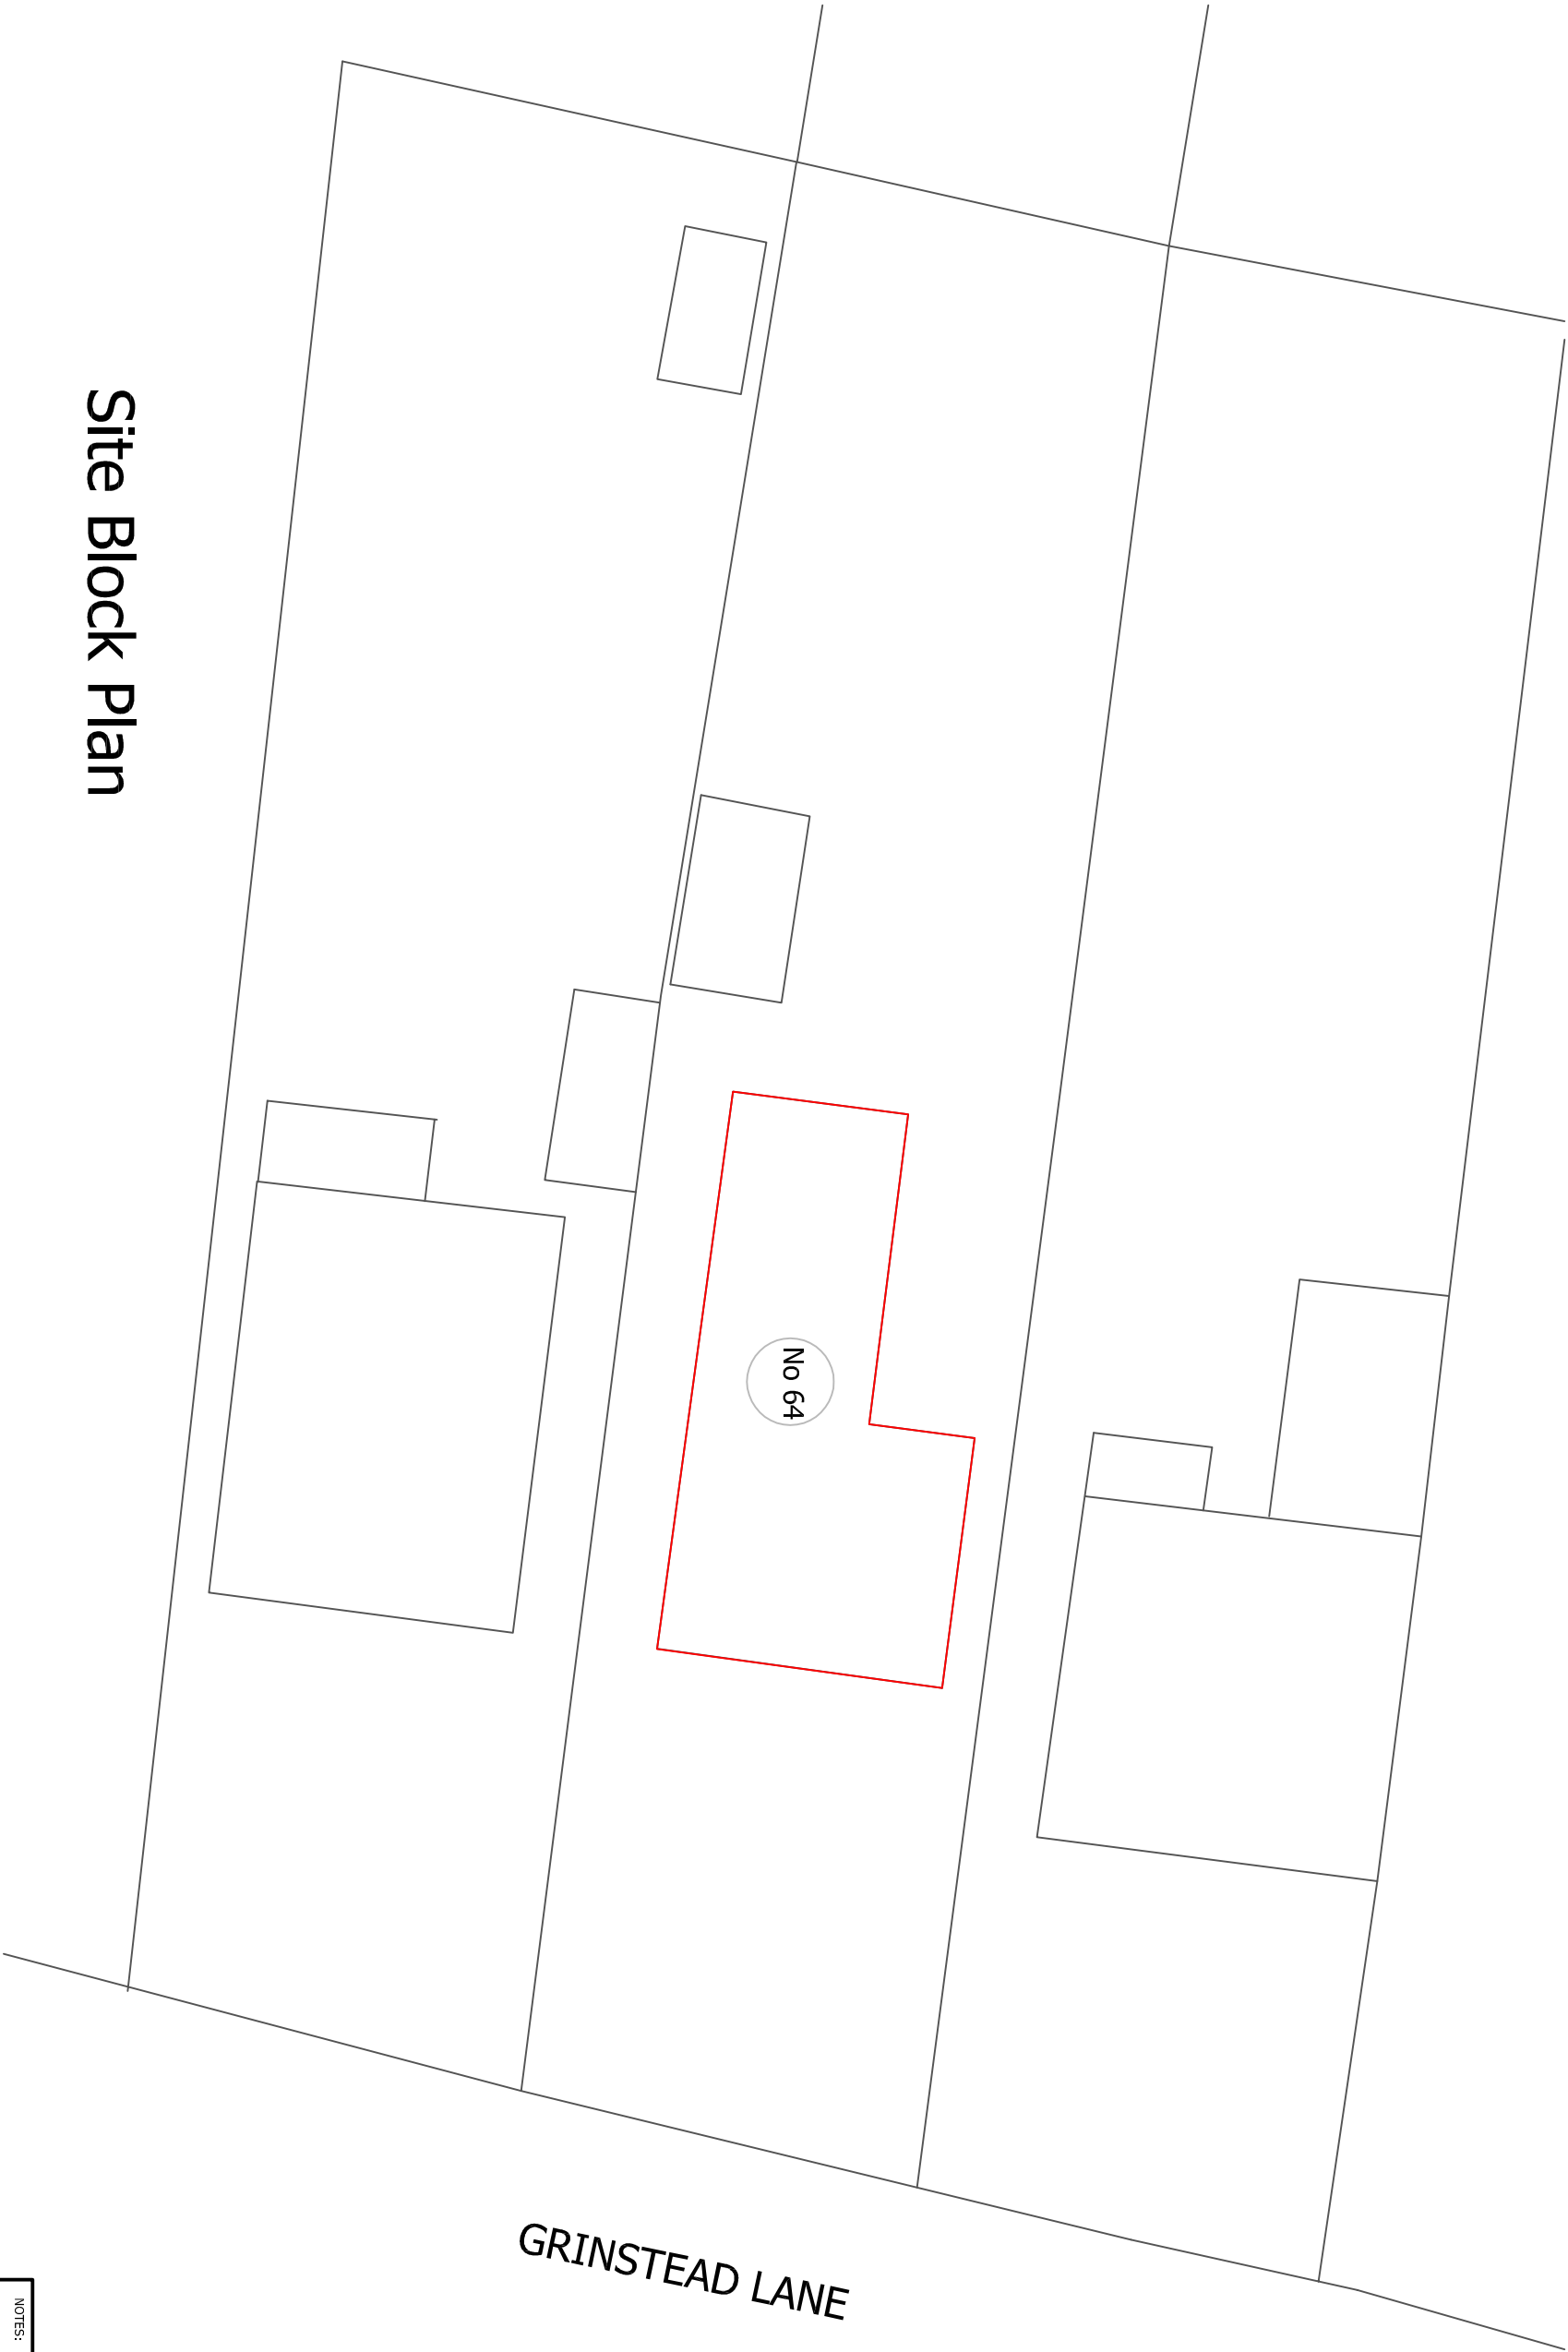

Site Block Plan

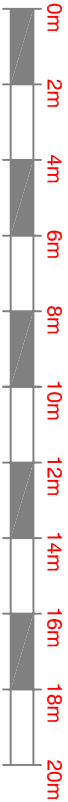

GRINSTEAD LANE

NOTES:

- 1. All dimensions are in mm and must be checked on site.
- 2. Drawings are to be read in conjunction with accompanying documents.
- 3. Any errors or inaccuracies should be brought to the attention of ST Hickey

Client Name	Sam Walsh		
Address	64 Grinstead Lane, Lancing, BN15 9DZ		
Drawing Title	SITE BLOCK PLAN		
Drawing Reference	SW 01	Date	21/10/19
Scale	1:200	Paper	A3
		Drawn By	SMM
		Rev	A
		Direction	