



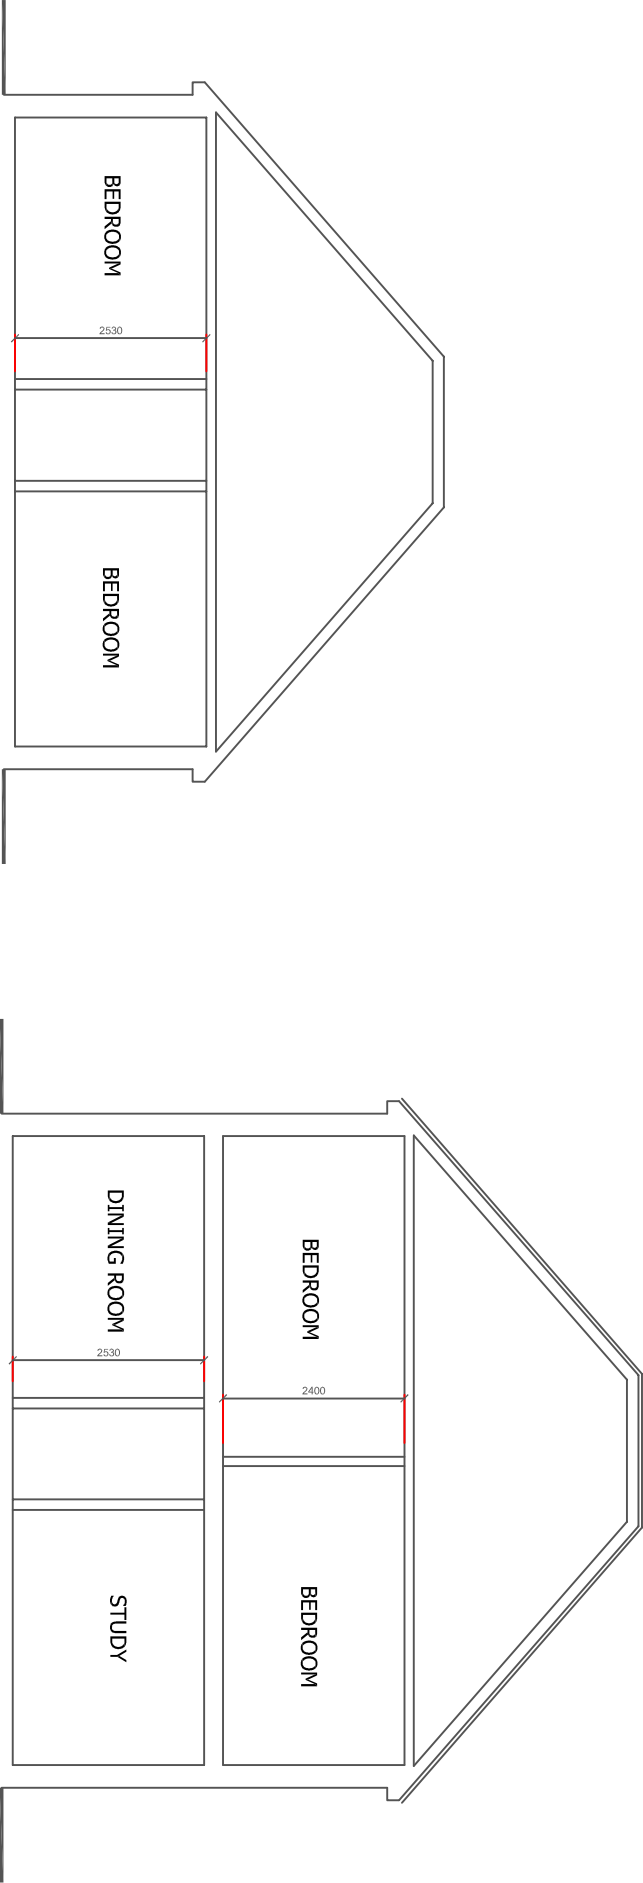

Section thro
EXISTING

Section thro
PROPOSED

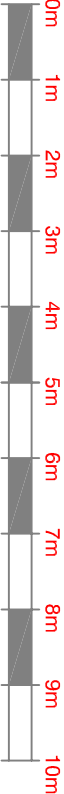

NOTES:

1. All dimensions are in mm and must be checked on site.
2. Drawings are to be read in conjunction with accompanying documents.
3. Any errors or inaccuracies should be brought to the attention of SJ McKay

Client Name				Mr Sam Walsh			
Address				64 Grinstead Lane, Lancing, BN15 9DZ			
Drawing Title				SECTION THRO			
Drawing Reference				SW - 12		Date 01/03/26	
Scale		Paper		Drawn By		Rev	
1:100		A4		LM		B	