


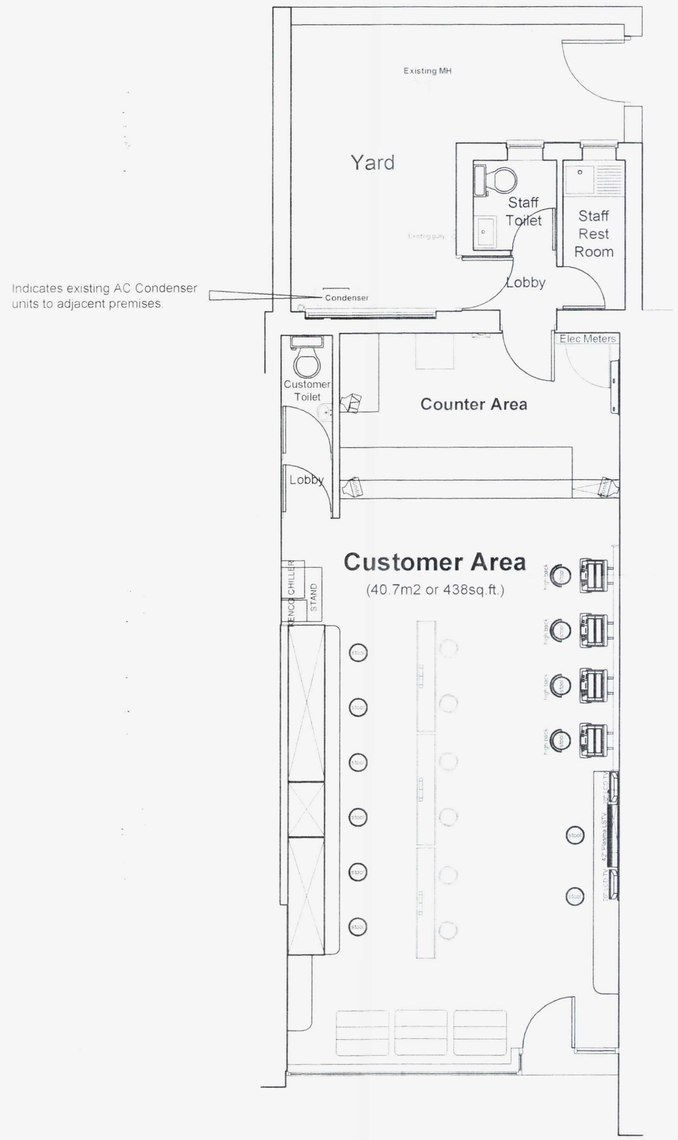


EXISTING GROUND FLOOR PLAN 1:50

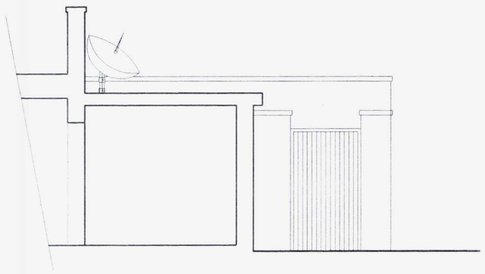

EXISTING SIDE ELEVATION 1:50

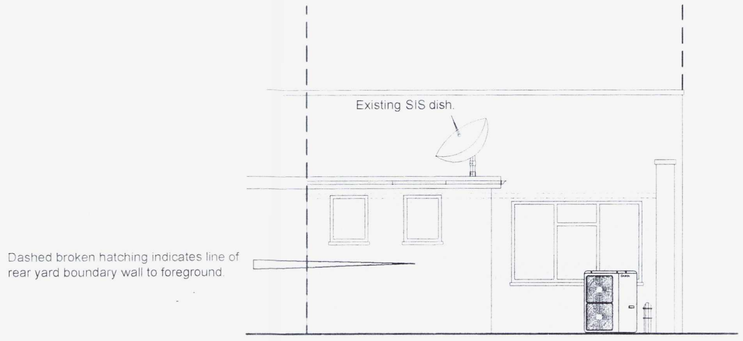


EXISTING REAR ELEVATION 1:50




EXISTING FRONT ELEVATION 1:50




BLOCK PLAN 1:500

ADUR DISTRICT COUNCIL
PLANNING DIVISION
N AWDM/0848/11
24 OCT 2011

This layout is indicative only and may change from time to time and all customer/ public floor areas will be used for gambling.

Ladbrokes

Address
1 SOUTHWICK SQUARE
SHOREHAM ON SEA
BRIGHTON

Title
SURVEY PLAN AND ELEVATIONS

| | | |
|---|---|---|
| Drawn McKeowns | Date 06/10/11 | Scale 1:50 |
| Rad 222 | Location 1497 | Customer Area |
| Drawing Number SWSQ 01 | | Revision |

McKeowns
Plans for Construction
301 Alvechurch Road, Birmingham, B31 4UBTel: 0121 433 4745

SURVEY DRAWING