Householder Application

A1. Applicant Details

Organisation			
	Title	**Forename**	**Surname**
Name	Mr	S	Tate

A1.1 Address Details

Name or flat number	
Property number or name	Elder Cottage
Street	Rope Walk
Locality	
Town	Shoreham By Sea
County	
Postal Town	
Postcode	BN43 5WW

A1.2 Communication Details

	Telephone No.	**Extn No.**
Telephone No.		
Daytime Telephone No.		
Fax No.		
Email Address		
DX Number		

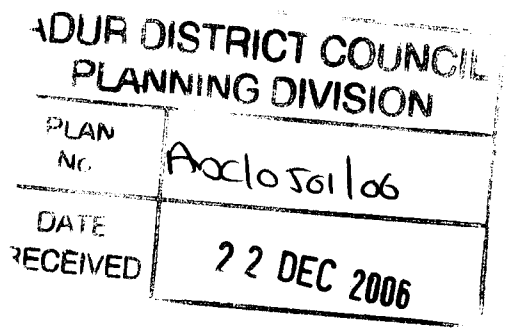

A2. Agent Details

Organisation	Anglian Home Improvements		
	Title	**Forename**	**Surname**
Name	Miss	C	King

A2.1 Address Details

Name or flat number	
Property number or name	PO Box 65
Street	Norwich
Locality	
Town	Norfolk
County	
Postal Town	
Postcode	NR6 6EJ

A2.2 Communication Details

	Telephone No.	**Extn No.**
Telephone No.	01603480100	
Daytime Telephone No.		
Fax No.	01603480122	
Email Address	carolyn.king@angliangroup.com	
DX Number		

1. Site Address Details

1.1 Address Details

Name or flat number	
Property number or name	Elder Cottage
Street	Rope Walk
Locality	
Town	Shoreham-by-Sea
County	West Sussex
Postal Town	
Postcode	BN43 5WW
UPRN	00
Location	

2. Description of the Proposed Development

Development Description

Erection of a PVCu wall and window frames with double glazing

3. Access

Is existing access affected?	**Pedestrian**	_ Yes	X No
	Vehicular	_ Yes	X No
Is a new access type proposed?	**Pedestrian**	_ Yes	X No
	Vehicular	_ Yes	X No

Disability Access

4. Other Information

Does the proposal involve the lopping or topping of trees or the removal of trees, shrubs or hedges? _ Yes X No

5. Public Rights Of Way

Do you propose to alter or divert a Public Right of Way?	_ Yes	X No
Is the site adjacent to a Public Right Of Way?	_ Yes	X No

Describe the proposed alteration of the Public Right of Way

6. Materials

Walls

Mahogany PVCu wall and window frames with double glazing

Roof

Tinted glass roof sheets

Site boundaries (fences, walls, etc.), driveways, paved areas and other hard surfaced areas

7. Floor Space

Please state the existing floorspace of the building

0

sq.m

Please state the proposed new floorspace

8

sq.m

Signature **Electronically submitted; no signature required.**

Certificate A

I certify that:

on the day 21 days before the date of the accompanying application nobody, except the applicant, was the owner of any part of the building/land to which the application relates.

Signatory

	Title	Forename	Surname
Signatory	Miss	C	King
Signature	**Electronically submitted; no signature required.**		
Date (yyyy-mm-dd)	2006-12-20		

Under the provisions of the Planning Acts, if any person issues a certificate which purports to comply with the requirements of this Act and contains a statement which he knows to be false or misleading in a material particular, he shall be guilty of an offence. Please ensure that the information you have provided is accurate.

Agricultural Holdings Certificate

X None of the land to which the application relates is, or is part of, an agricultural holding. _ I have/the applicant has given the requisite notice to every person other than my/him/herself who, on the day 21 days before the date of this application was a tenant of an agricultural holding on all or part of the land to which the application relates as follows:

Signatory

	Title	Forename	Surname
Signatory	Miss	C	King
Signature	**Electronically submitted; no signature required.**		
Date (yyyy-mm-dd)	2006-12-20		

Under the provisions of the Planning Acts, if any person issues a certificate which purports to comply with the requirements of this Act and contains a statement which he knows to be false or misleading in a material particular, he shall be guilty of an offence. Please ensure that the information you have provided is accurate.

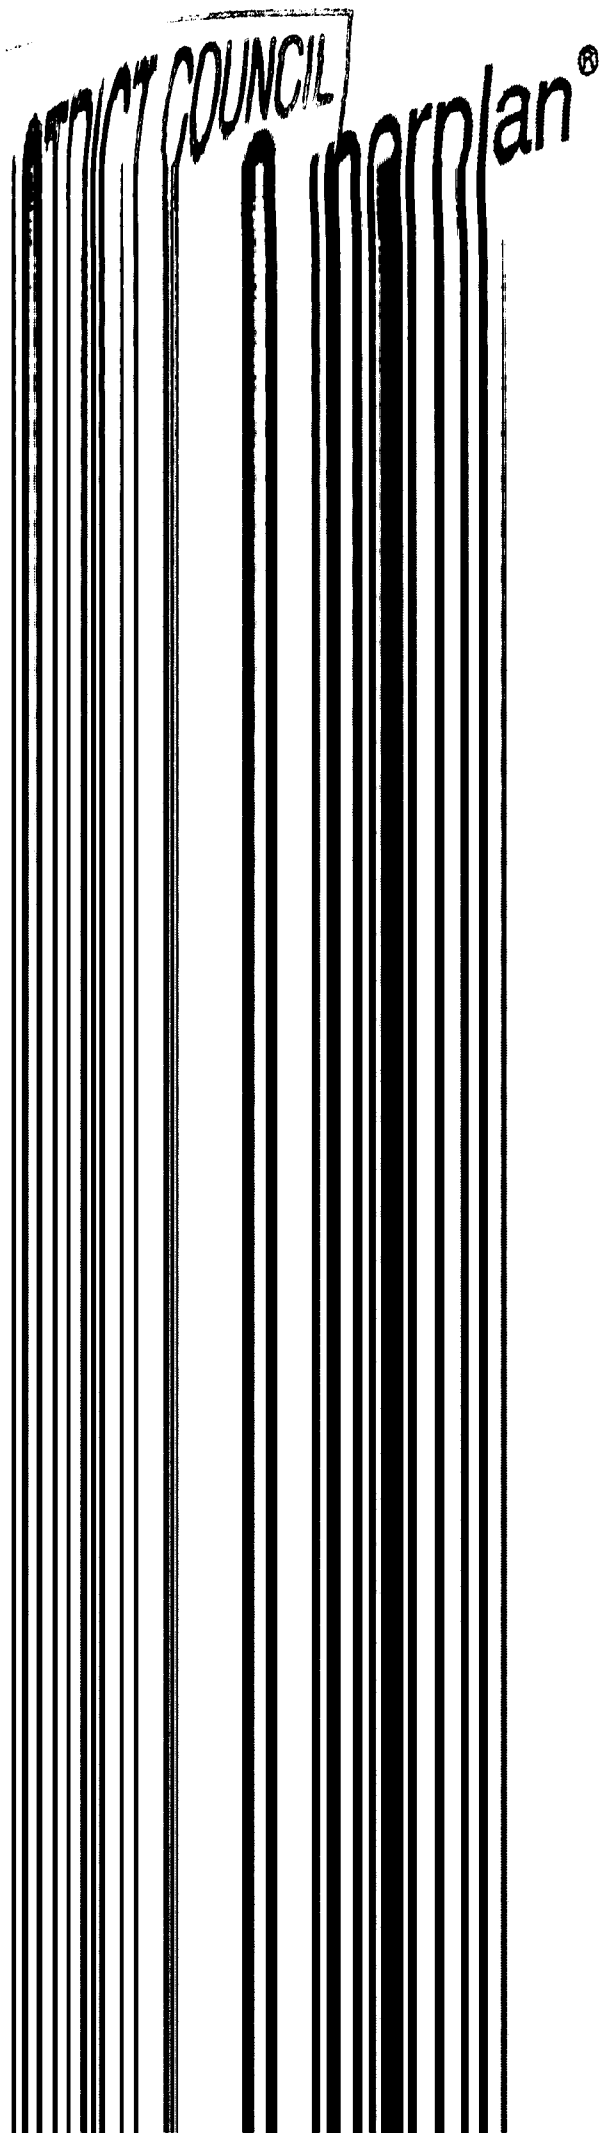
DISTRICT COUNCIL
interplan®

Ordnance Survey®

ADUR DISTRICT COUNCIL
PLANNING DIVISION

PLAN No. Ax/0501/06

DATE RECEIVED 22 DEC 2006

Superplan®

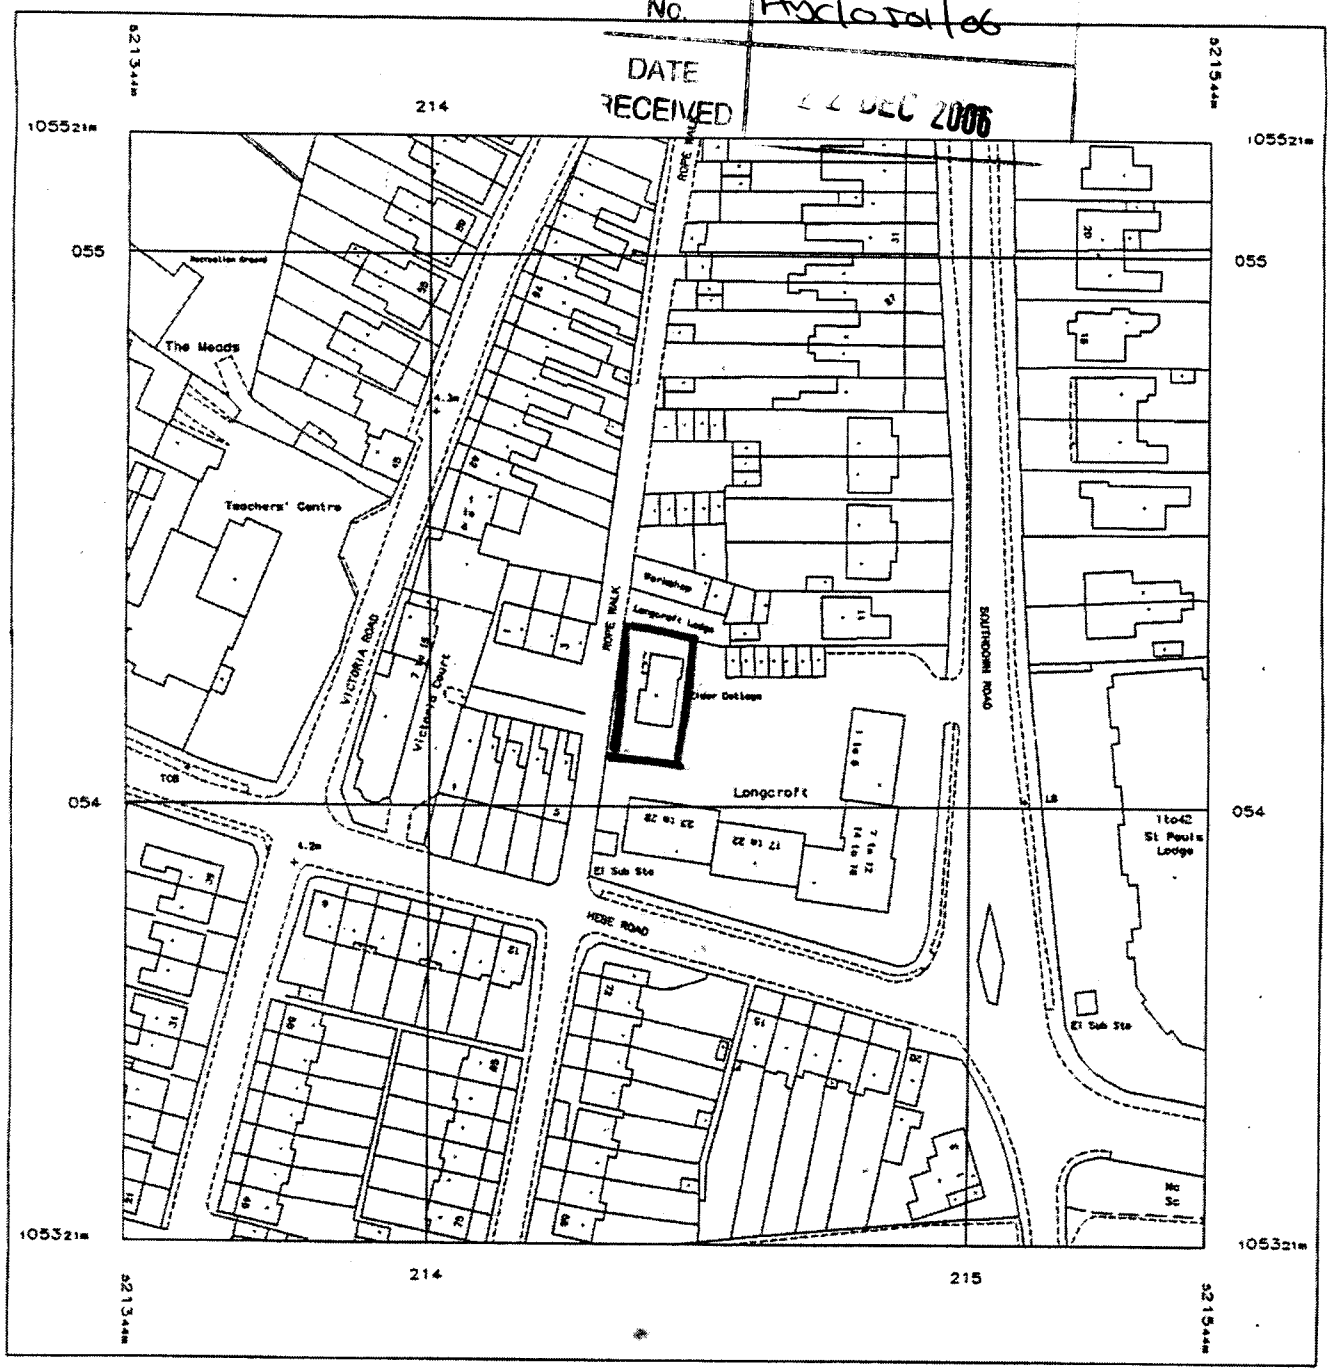

Produced 20 Dec 2006 from Ordnance Survey digital data and incorporating surveyed revision available at this date. © Crown Copyright 2006.

Reproduction in whole or in part is prohibited without the prior permission of Ordnance Survey.

Ordnance Survey, the OS symbol and Superplan are registered trade marks of Ordnance Survey, the national mapping agency of Great Britain.

N

99146442
Site Plan

National Grid sheet reference at centre of this Superplan: TQ2105SW

The representation of a road, track or path is no evidence of a right of way.

This Superplan product does not contain all recorded map information.

Scale 1:1250

Centre Coordinates: 521444 105421
Supplied by: Anglian Conservatory Gar
Serial Number: 00047800

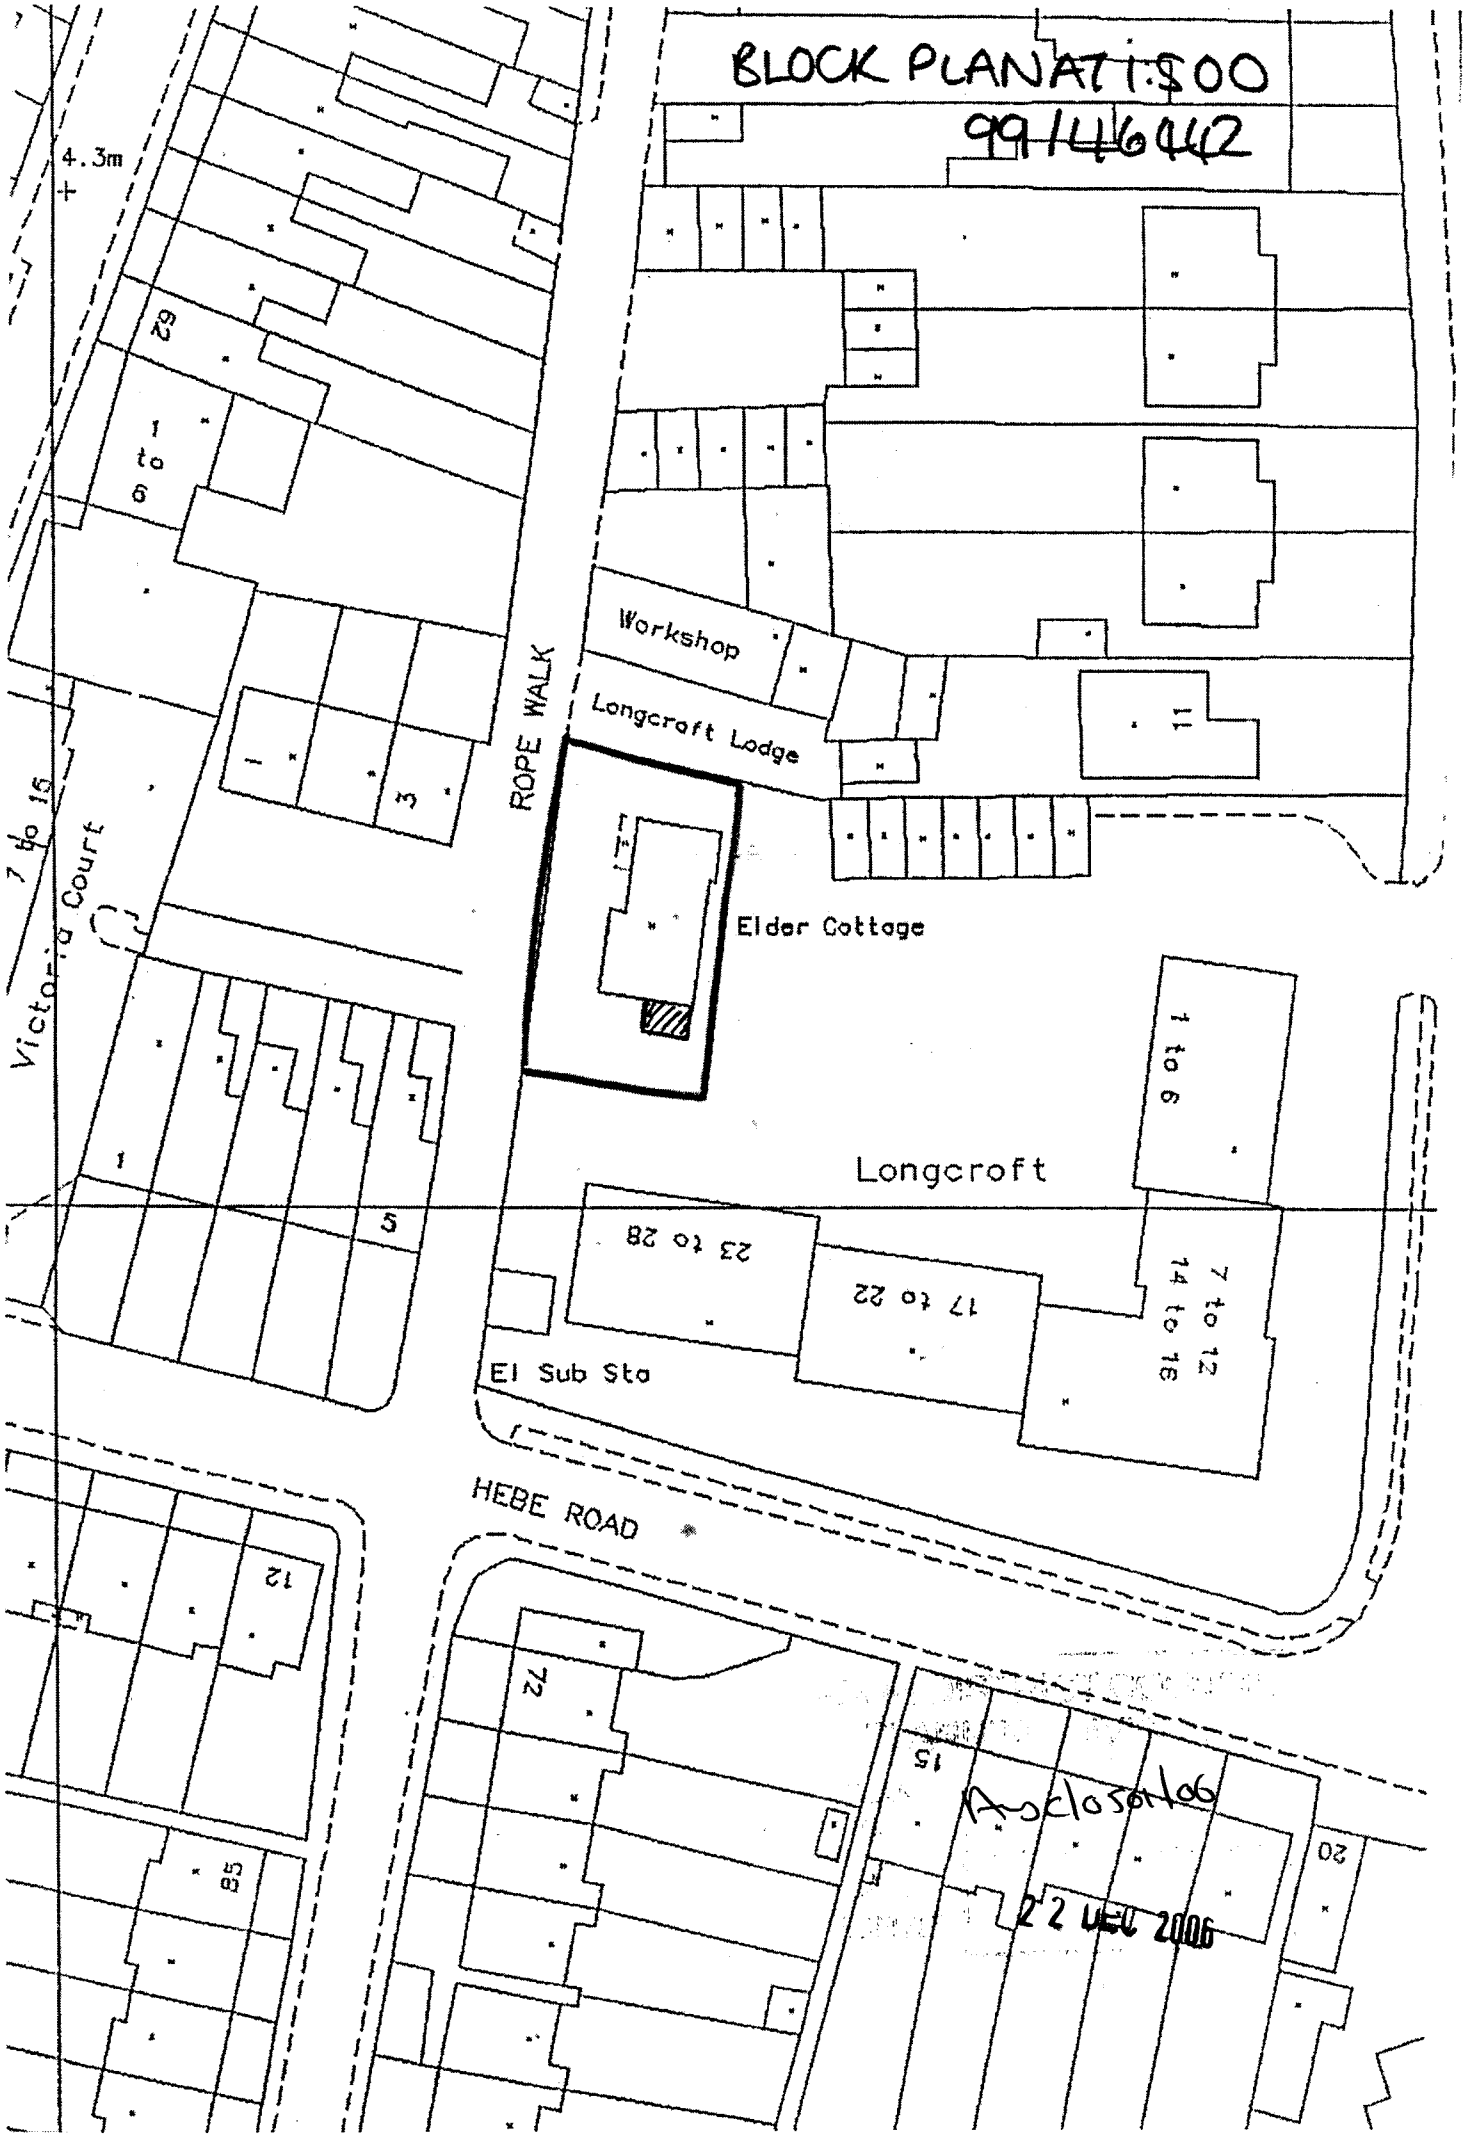
BLOCK PLAN AT 1:500
99146442
4.3m
62
1 to 6
ROPE WALK
Workshop
Longcroft Lodge
11
Elder Cottage
7 to 15
Victoria Court
1
3
5
Longcroft
1 to 6
23 to 28
17 to 22
7 to 12
14 to 16
El Sub Sta
HEBE ROAD
12
85
72
15
20
Accepted
22 DEC 2006

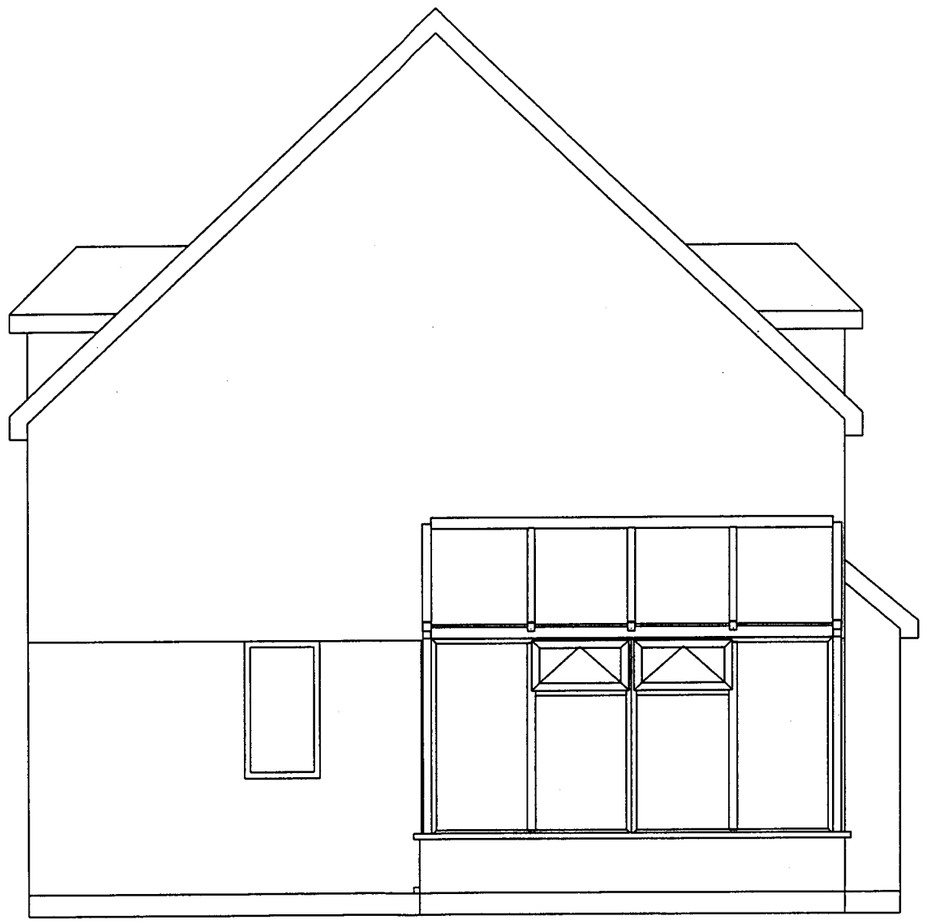

ADUR DISTRICT COUNCIL
PLANNING DIVISION
PLAN No Aoc/0501/06
DATE RECEIVED 22 DEC 2006

PROPOSED SIDE ELEVATION

CONTRACT No.: 099-46442 date: 20/12/2006

PROPOSED: PVCu ROYAL KNIGHT CONSERVATORY
AT: (INSTALLATION ADDRESS) ELDER COTTAGE
ROPE WALK
SHOREHAM BY SEA
WEST SUSSEX, BN43 5WW

FOR: ..... MR. S. TATE

Anglian Home Improvements
CONSERVATORIES DIVISION
TELEPHONE: 01603 480100
FACSIMILE: 01603 480101

Drawers Initials.
Bw.

ASPECT PACKAGE

Page 2 Of 4

Scale - 1:50
(Produced on A3 Paper)

Anx 10501/06

22 DEC 2006



PROPOSED REAR ELEVATION

CONTRACT No.: 099-46442 date: 20/12/2006

PROPOSED: PVCu ROYAL KNIGHT CONSERVATORY
AT: (INSTALLATION ADDRESS) ELDER COTTAGE
ROPE WALK
SHOREHAM BY SEA
WEST SUSSEX, BN43 5WW

FOR: ..... MR. S. TATE

Anglian Home Improvements
CONSERVATORIES DIVISION
TELEPHONE: 01603 480100
FACSIMILE: 01603 480101

Drawers Initials.
Bw.

ASPECT PACKAGE

Page 4 Of 4

Scale - 1:50
(Produced on A3 Paper)

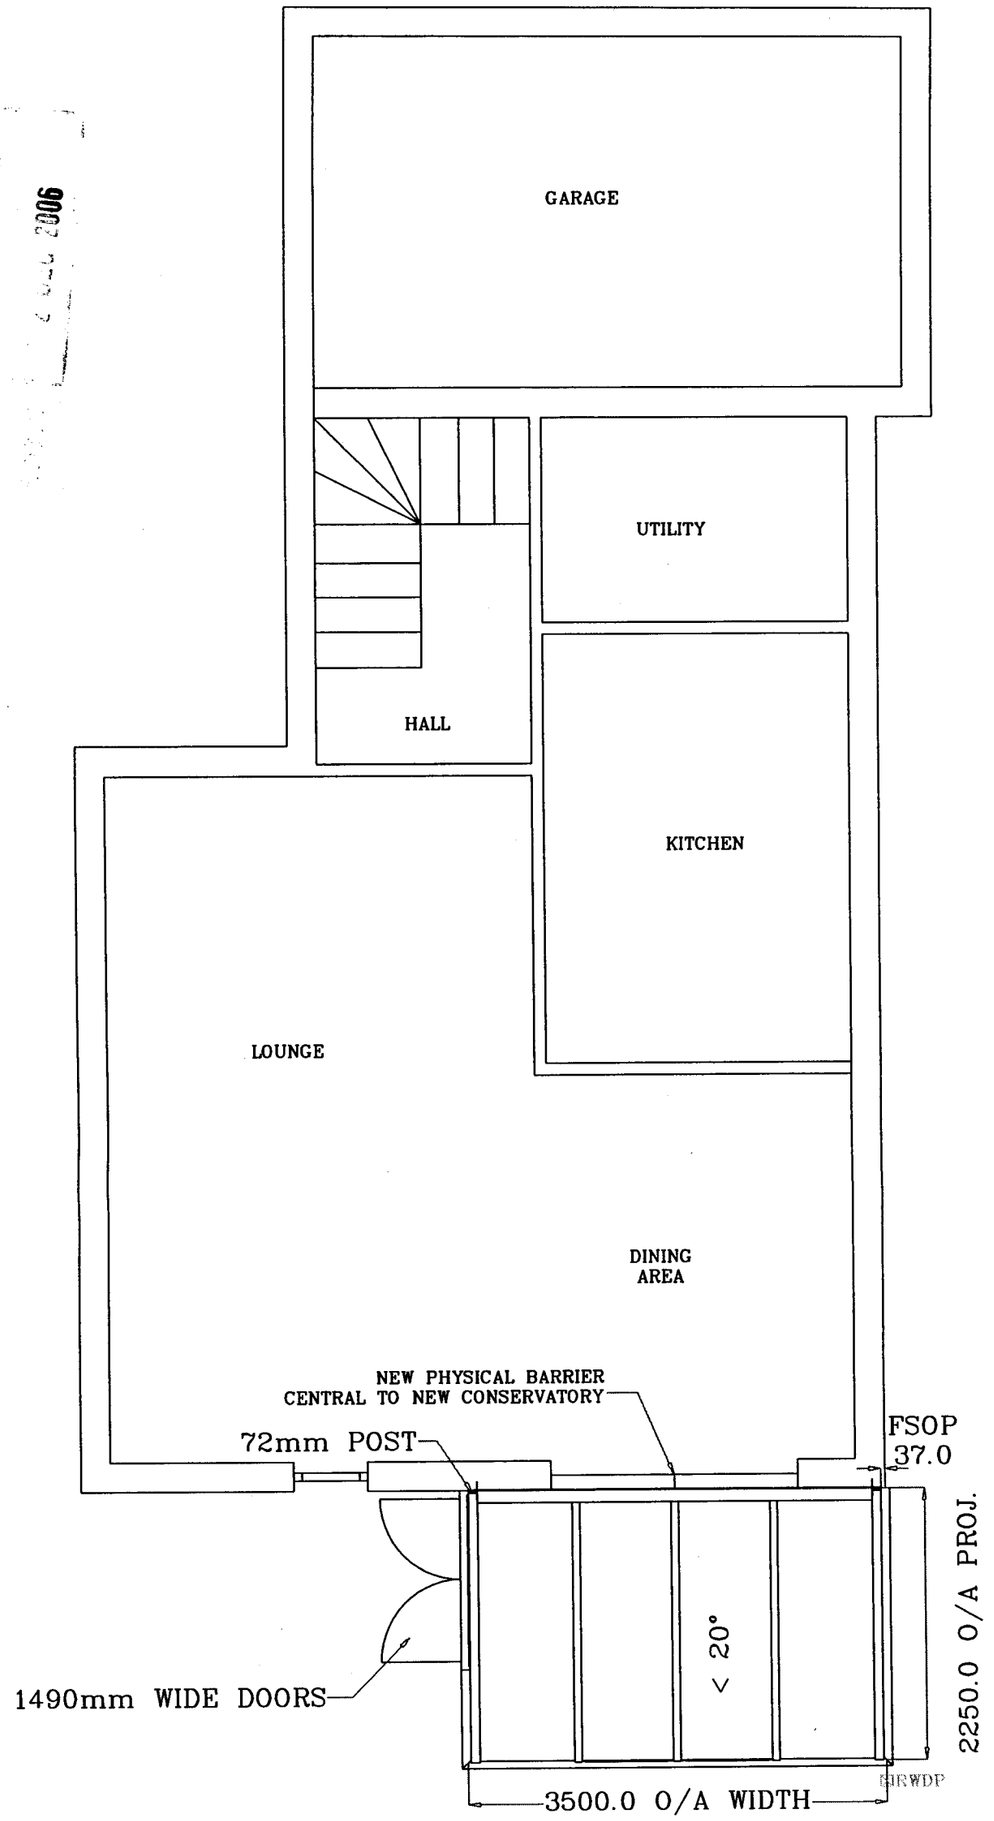

PROPOSED FLOOR PLAN

CONTRACT No.: 099-46442 date: 20/12/2006

PROPOSED: PVCu ROYAL KNIGHT CONSERVATORY
AT: (INSTALLATION ADDRESS) ELDER COTTAGE
ROPE WALK
SHOREHAM BY SEA
WEST SUSSEX, BN43 5WW
FOR:..... MR. S. TATE

Anglian Home Improvements
CONSERVATORIES DIVISION
TELEPHONE: 01603 480100
FACSIMILE: 01603 480101

Drawers Initials. Bw.

ASPECT PACKAGE

Page 1 Of 4

Scale - 1:50
(Produced on A3 Paper)

ADUR DISTRICT COUNCIL
PLANNING DIVISION
PLAN NO: ADC/050/06
DATE RECEIVED: 22 DEC 2006



PROPOSED FRONT ELEVATION

CONTRACT No.: 099-46442 date: 20/12/2006

PROPOSED: PVCu ROYAL KNIGHT CONSERVATORY
AT: (INSTALLATION ADDRESS) ELDER COTTAGE
ROPE WALK
SHOREHAM BY SEA
WEST SUSSEX, BN43 5WW
FOR:..... MR. S. TATE

Anglian Home Improvements
CONSERVATORIES DIVISION
TELEPHONE: 01603 480100
FACSIMILE: 01603 480101

Drawers Initials.
Bw.

ASPECT PACKAGE

Scale - 1:50
(Produced on A3 Paper)

Aoc1050106
22 DEC 2006

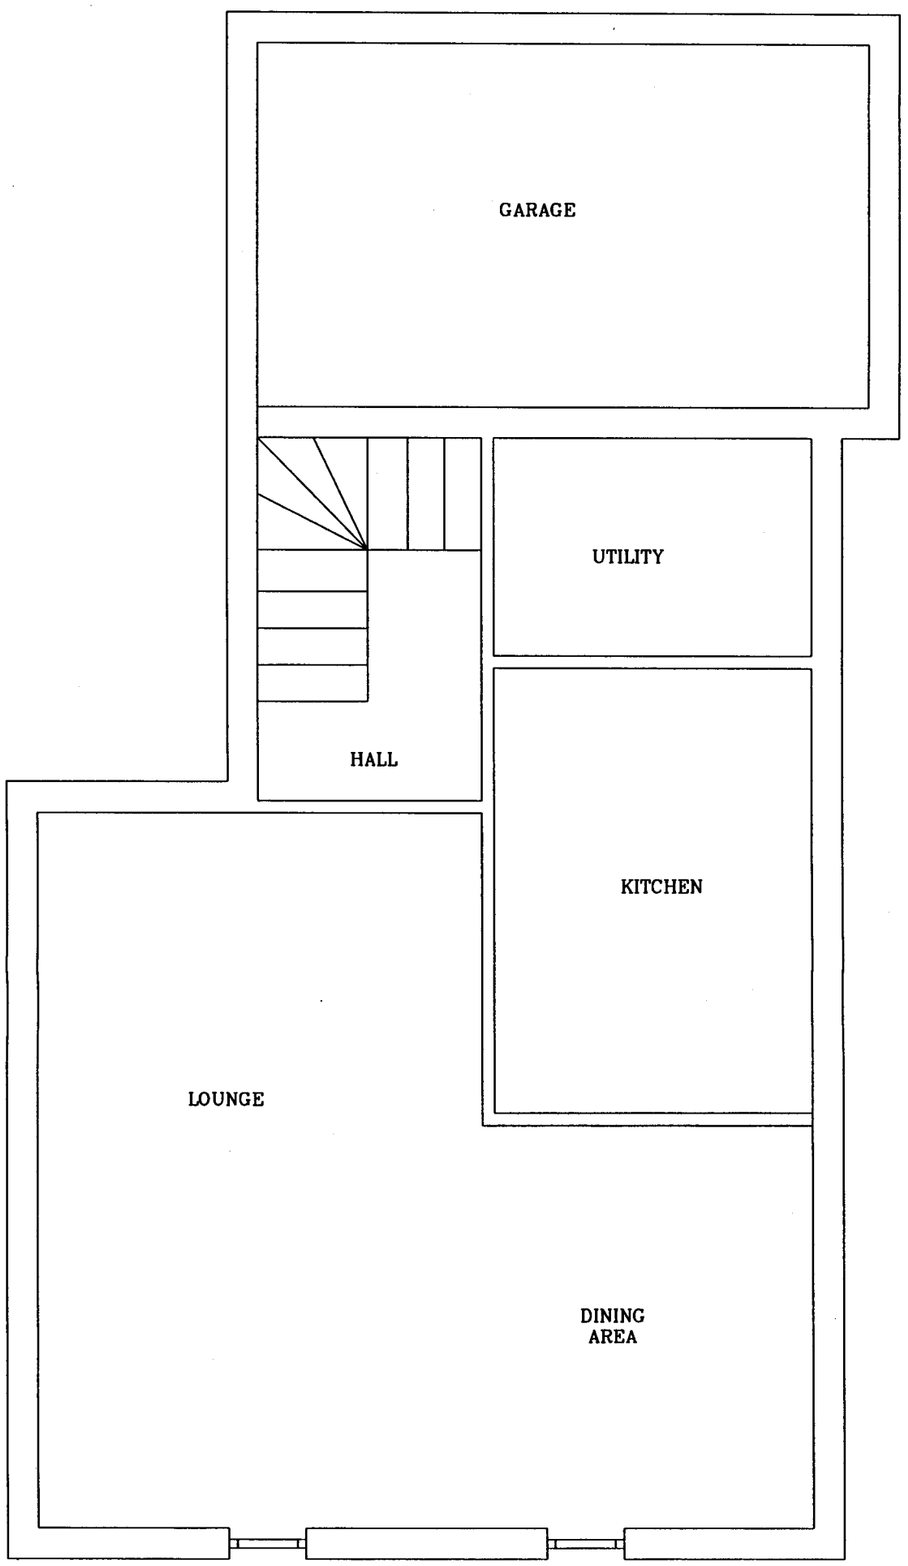

EXISTING FLOOR PLAN

CONTRACT No.: 099–46442 date: 20/12/2006

PROPOSED: PVCu ROYAL KNIGHT CONSERVATORY
AT: (INSTALLATION ADDRESS) ELDER COTTAGE
ROPE WALK
SHOREHAM BY SEA
WEST SUSSEX, BN43 5WW
FOR:..... MR. S. TATE

Anglian Home Improvements
CONSERVATORIES DIVISION
TELEPHONE: 01603 480100
FACSIMILE: 01603 480101

Drawers Initials.
Bw.

ASPECT PACKAGE
Page 1 Of 4

Scale – 1:50
(Produced on A3 Paper)

DISTRICT COUNCIL
PLANNING DIVISION
PLAN NO. A0c0501/00
DATE RECEIVED
DEC 2000



EXISTING FRONT ELEVATION

CONTRACT No.: 099-46442 date: 20/12/2006

PROPOSED: PVCu ROYAL KNIGHT CONSERVATORY
AT: (INSTALLATION ADDRESS) ELDER COTTAGE
ROPE WALK
SHOREHAM BY SEA
WEST SUSSEX, BN43 5WW
FOR:..... MR. S. TATE

Anglian Home Improvements
CONSERVATORIES DIVISION
TELEPHONE 01603 480100
FACSIMILE 01603 480101

Drawers Initials.
Bw.

ASPECT PACKAGE

Scale - 1:50
(Produced on A3 Paper)

AVC/0501/06
2006



EXISTING REAR ELEVATION

CONTRACT No.: 099-46442 date: 20/12/2006

PROPOSED: PVCu ROYAL KNIGHT CONSERVATORY
AT: (INSTALLATION ADDRESS) ELDER COTTAGE
ROPE WALK
SHOREHAM BY SEA
WEST SUSSEX, BN43 5WW
FOR:..... MR. S. TATE

Anglian Home Improvements
CONSERVATORIES DIVISION
TELEPHONE: 01603 480100
FACSIMILE: 01603 480101

Drawers Initials.
Bw.

ASPECT PACKAGE

Scale - 1:50
(Produced on A3 Paper)

ADUR DISTRICT COUNCIL
PLANNING DIVISION
PLAN No. A/0150/06
DATE RECEIVED 22 DEC 2006

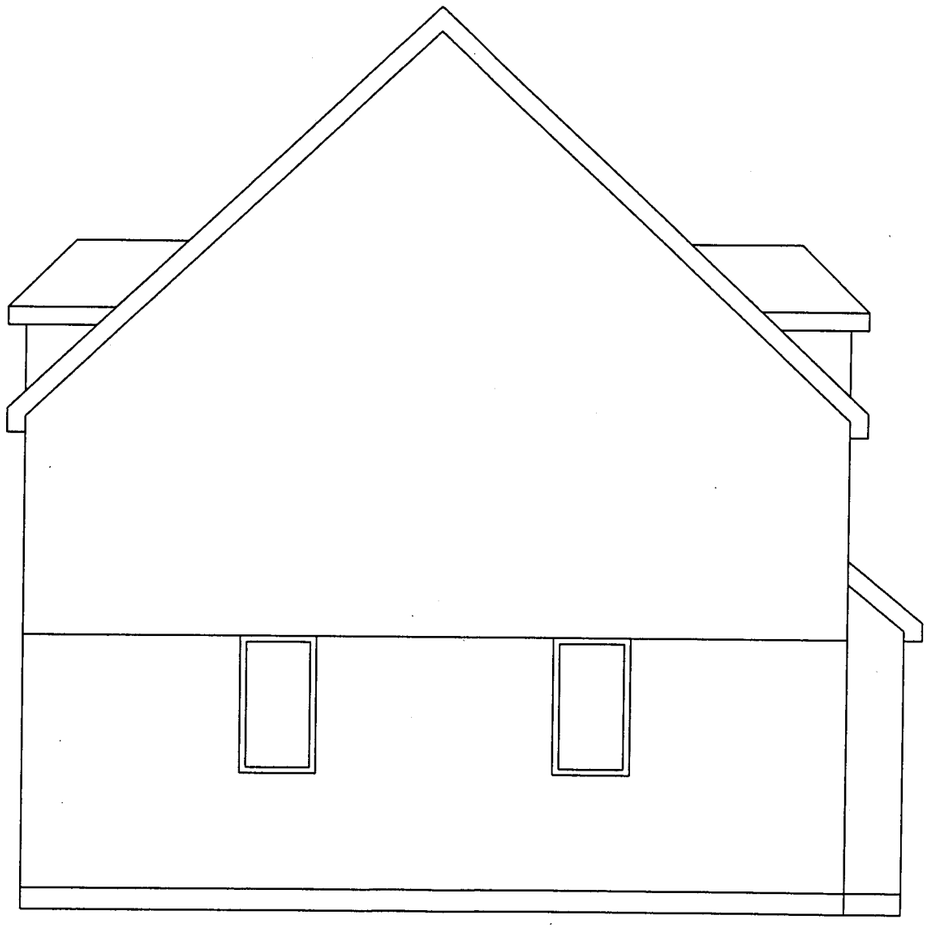

EXISTING SIDE ELEVATION

CONTRACT No.: 099–46442 date: 20/12/2006

PROPOSED: PVCu ROYAL KNIGHT CONSERVATORY
AT: (INSTALLATION ADDRESS) ELDER COTTAGE
ROPE WALK
SHOREHAM BY SEA
WEST SUSSEX, BN43 5WW
FOR: ..... MR. S. TATE

Anglian Home Improvements
CONSERVATORIES DIVISION
TELEPHONE 01603 480100
FACSIMILE 01603 480101

Drawers Initials.
Bw.

ASPECT PACKAGE

Scale – 1:50
(Produced on A3 Paper)