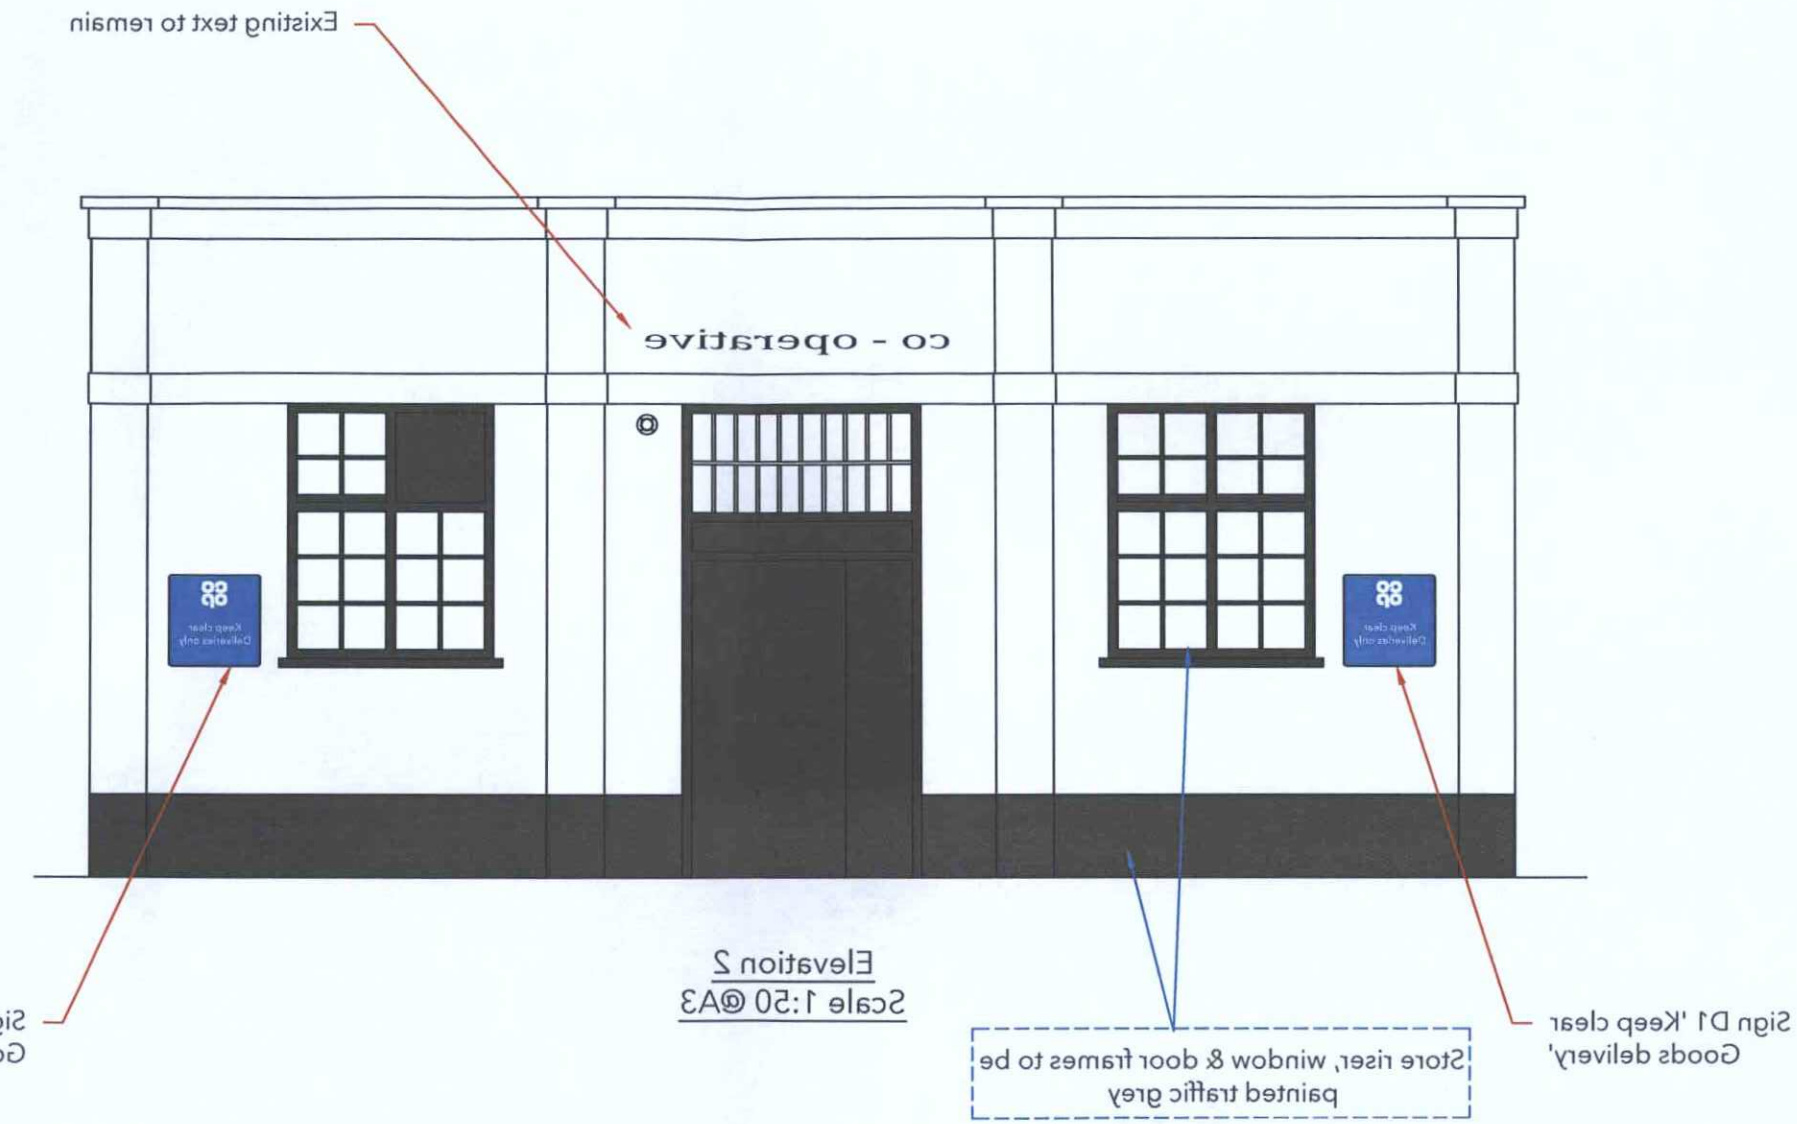

Elevation 2
Scale 1:50 @A3

AMENDMENT

ADUR & WORTHING PLANNING SERVICES	
PLAN	AWDM/1600/16
DATE VALID	Rec 16/11/16

0 500 1000 1500 2000 2500 3000 3500 4000 4500 5000

Proposed Elevation

Store Name: Shoreham, Highstreet
Store No: 6772
Futurama W.O.: 129360
Store Type: Everyday Convenience - Mainstream
Programme: Rollback
CAD reference: P4F11MS

Address: 22-26 High Street, Shoreham- By- Sea, West Sussex, BN43 5DA
Revision: A1 - TH
Original Scheme: TH

Olympia House, Lockwood Court, Middleton Grove, Leeds, LS11 5TY, United Kingdom
Telephone: 0113 270 5595
Facsimile: 0113 277 1143
E-mail: postbox@futurama.ltd.uk

delivering branded environments

futurama