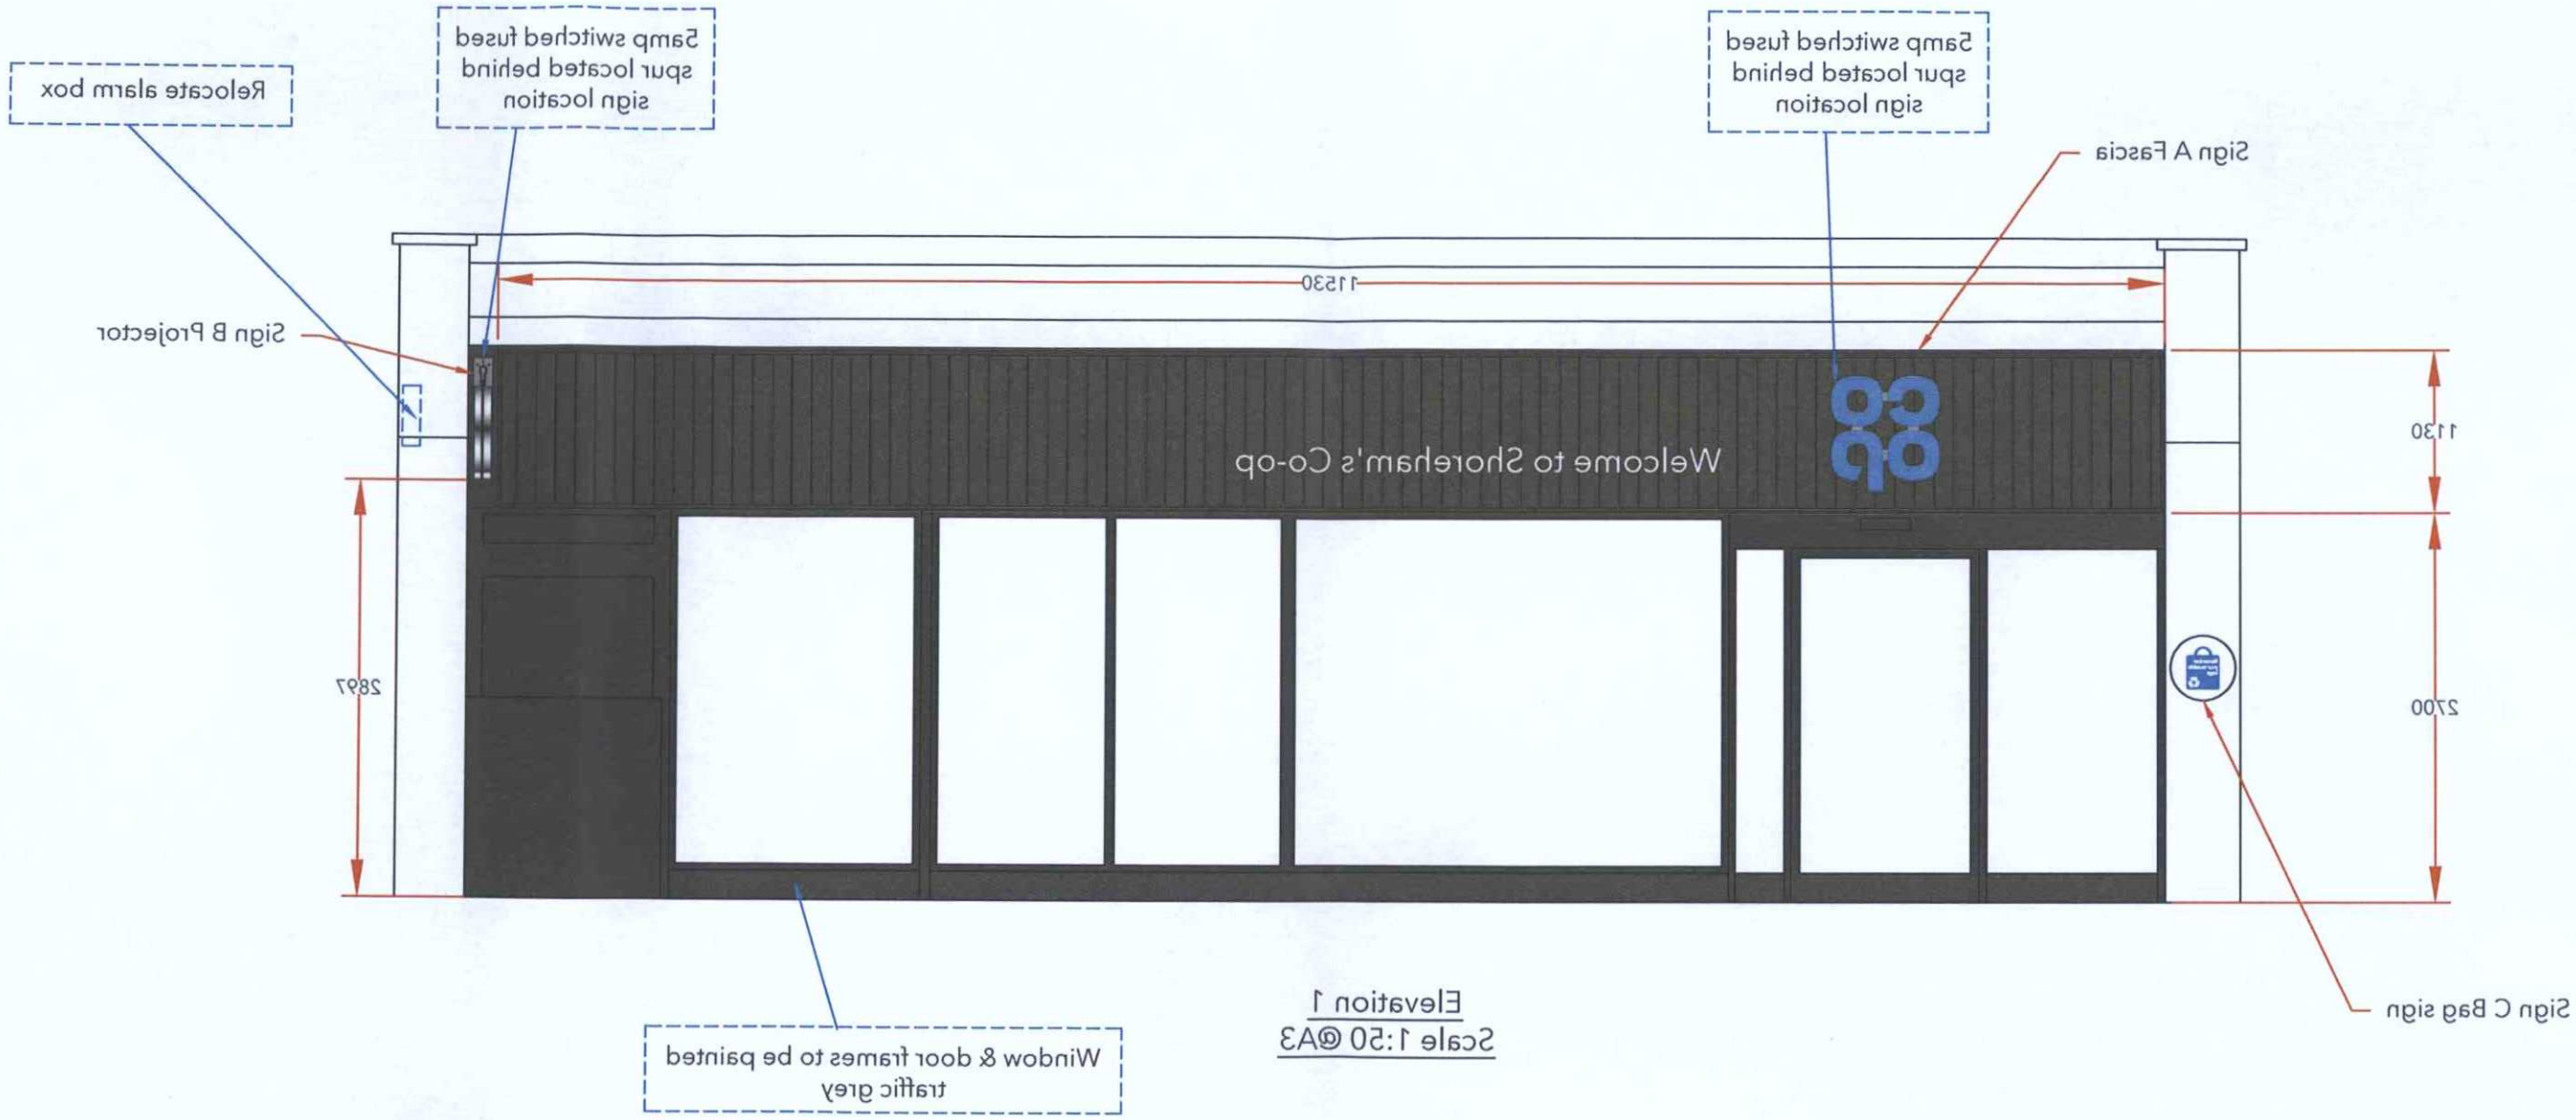

Elevation 1
Scale 1:50 @A3

AMENDMENT

0 500 1000 1500 2000 2500 3000 3500 4000 4500 5000

Novograph to supply window manifestation/graphics proposal

ADUR & WORTHING
PLANNING SERVICES

PLAN	AWDM/1600/18
DATE VALID	Dec 16/11/18

Proposed Elevation

Store Name: Shoreham, Highstreet
Store No: 6772
Futurama W.O: 129360
Store Type: Everyday Convenience - Mainstream
Programme: Rollback
CAD reference: P4F11M5

Address: 22-26 High Street
Shoreham- By- Sea
West Sussex
BN43 5DA
Revision: A1 - TH
Original Scheme: TH

Olympia House
Lockwood Court
Middleton Grove
Leeds
LS11 5TY
United Kingdom

Telephone:
0113 270 5595
Facsimile:
0113 277 1143
E-mail:
postbox@futurama.ltd.uk

delivering branded environments™
futurama