
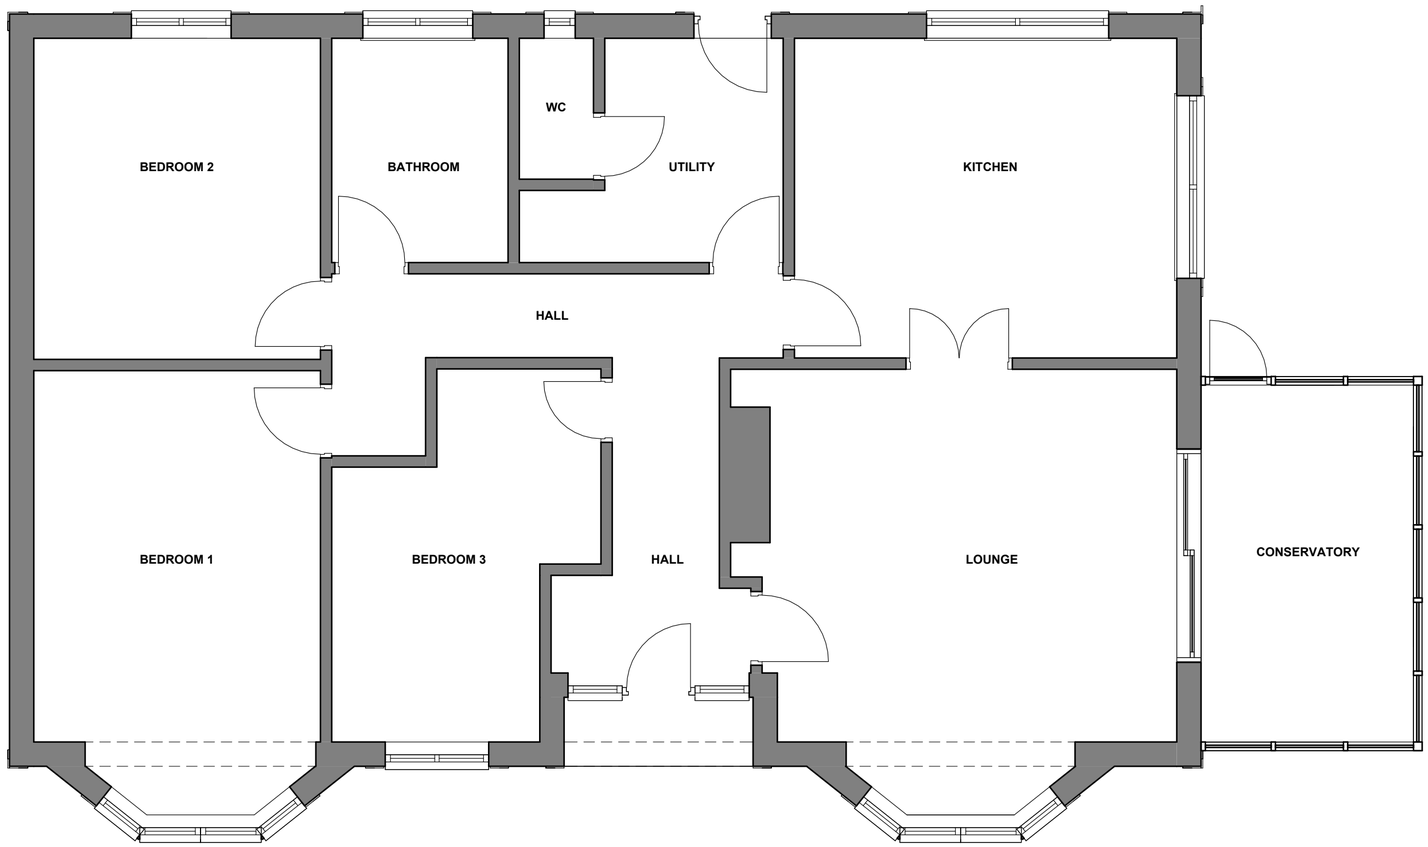


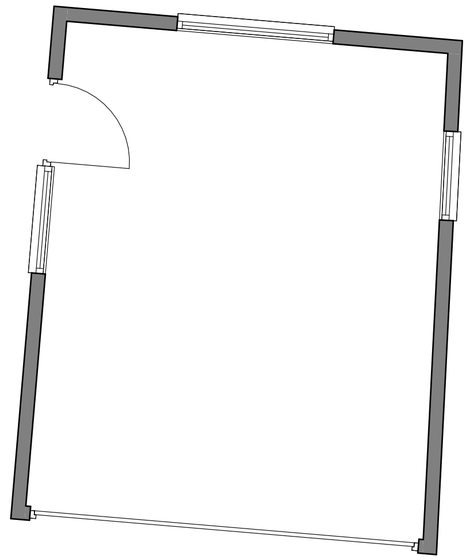

1 **FLOOR PLAN - AS EXISTING**
1 : 50

Do not scale from drawings. All dimensions are in millimetres unless otherwise stated. All dimensions to verified on site before proceeding with the work. Any discrepancies to be notified in writing to Architect immediately

0 1 2 3
Scale (metres)

Revision History

Rev.	Description	Date	By
A	Updated to suit planners comments	26.04.23	SM

HOKO
THE HOMEOWNERS ARCHITECT

Project	1 SHINGLE ROAD, BN43 5RH
Client	BECKY EDMUNDS
Project No.	L21165
Drawing No.	AL(01)01
Title	FLOOR PLAN - AS EXISTING
Scale	1 : 50@A2
Revision	A
Status	PLANNING
Drawn	SM
Date	14/04/23