




2 LOCATION PLAN
1 : 1250

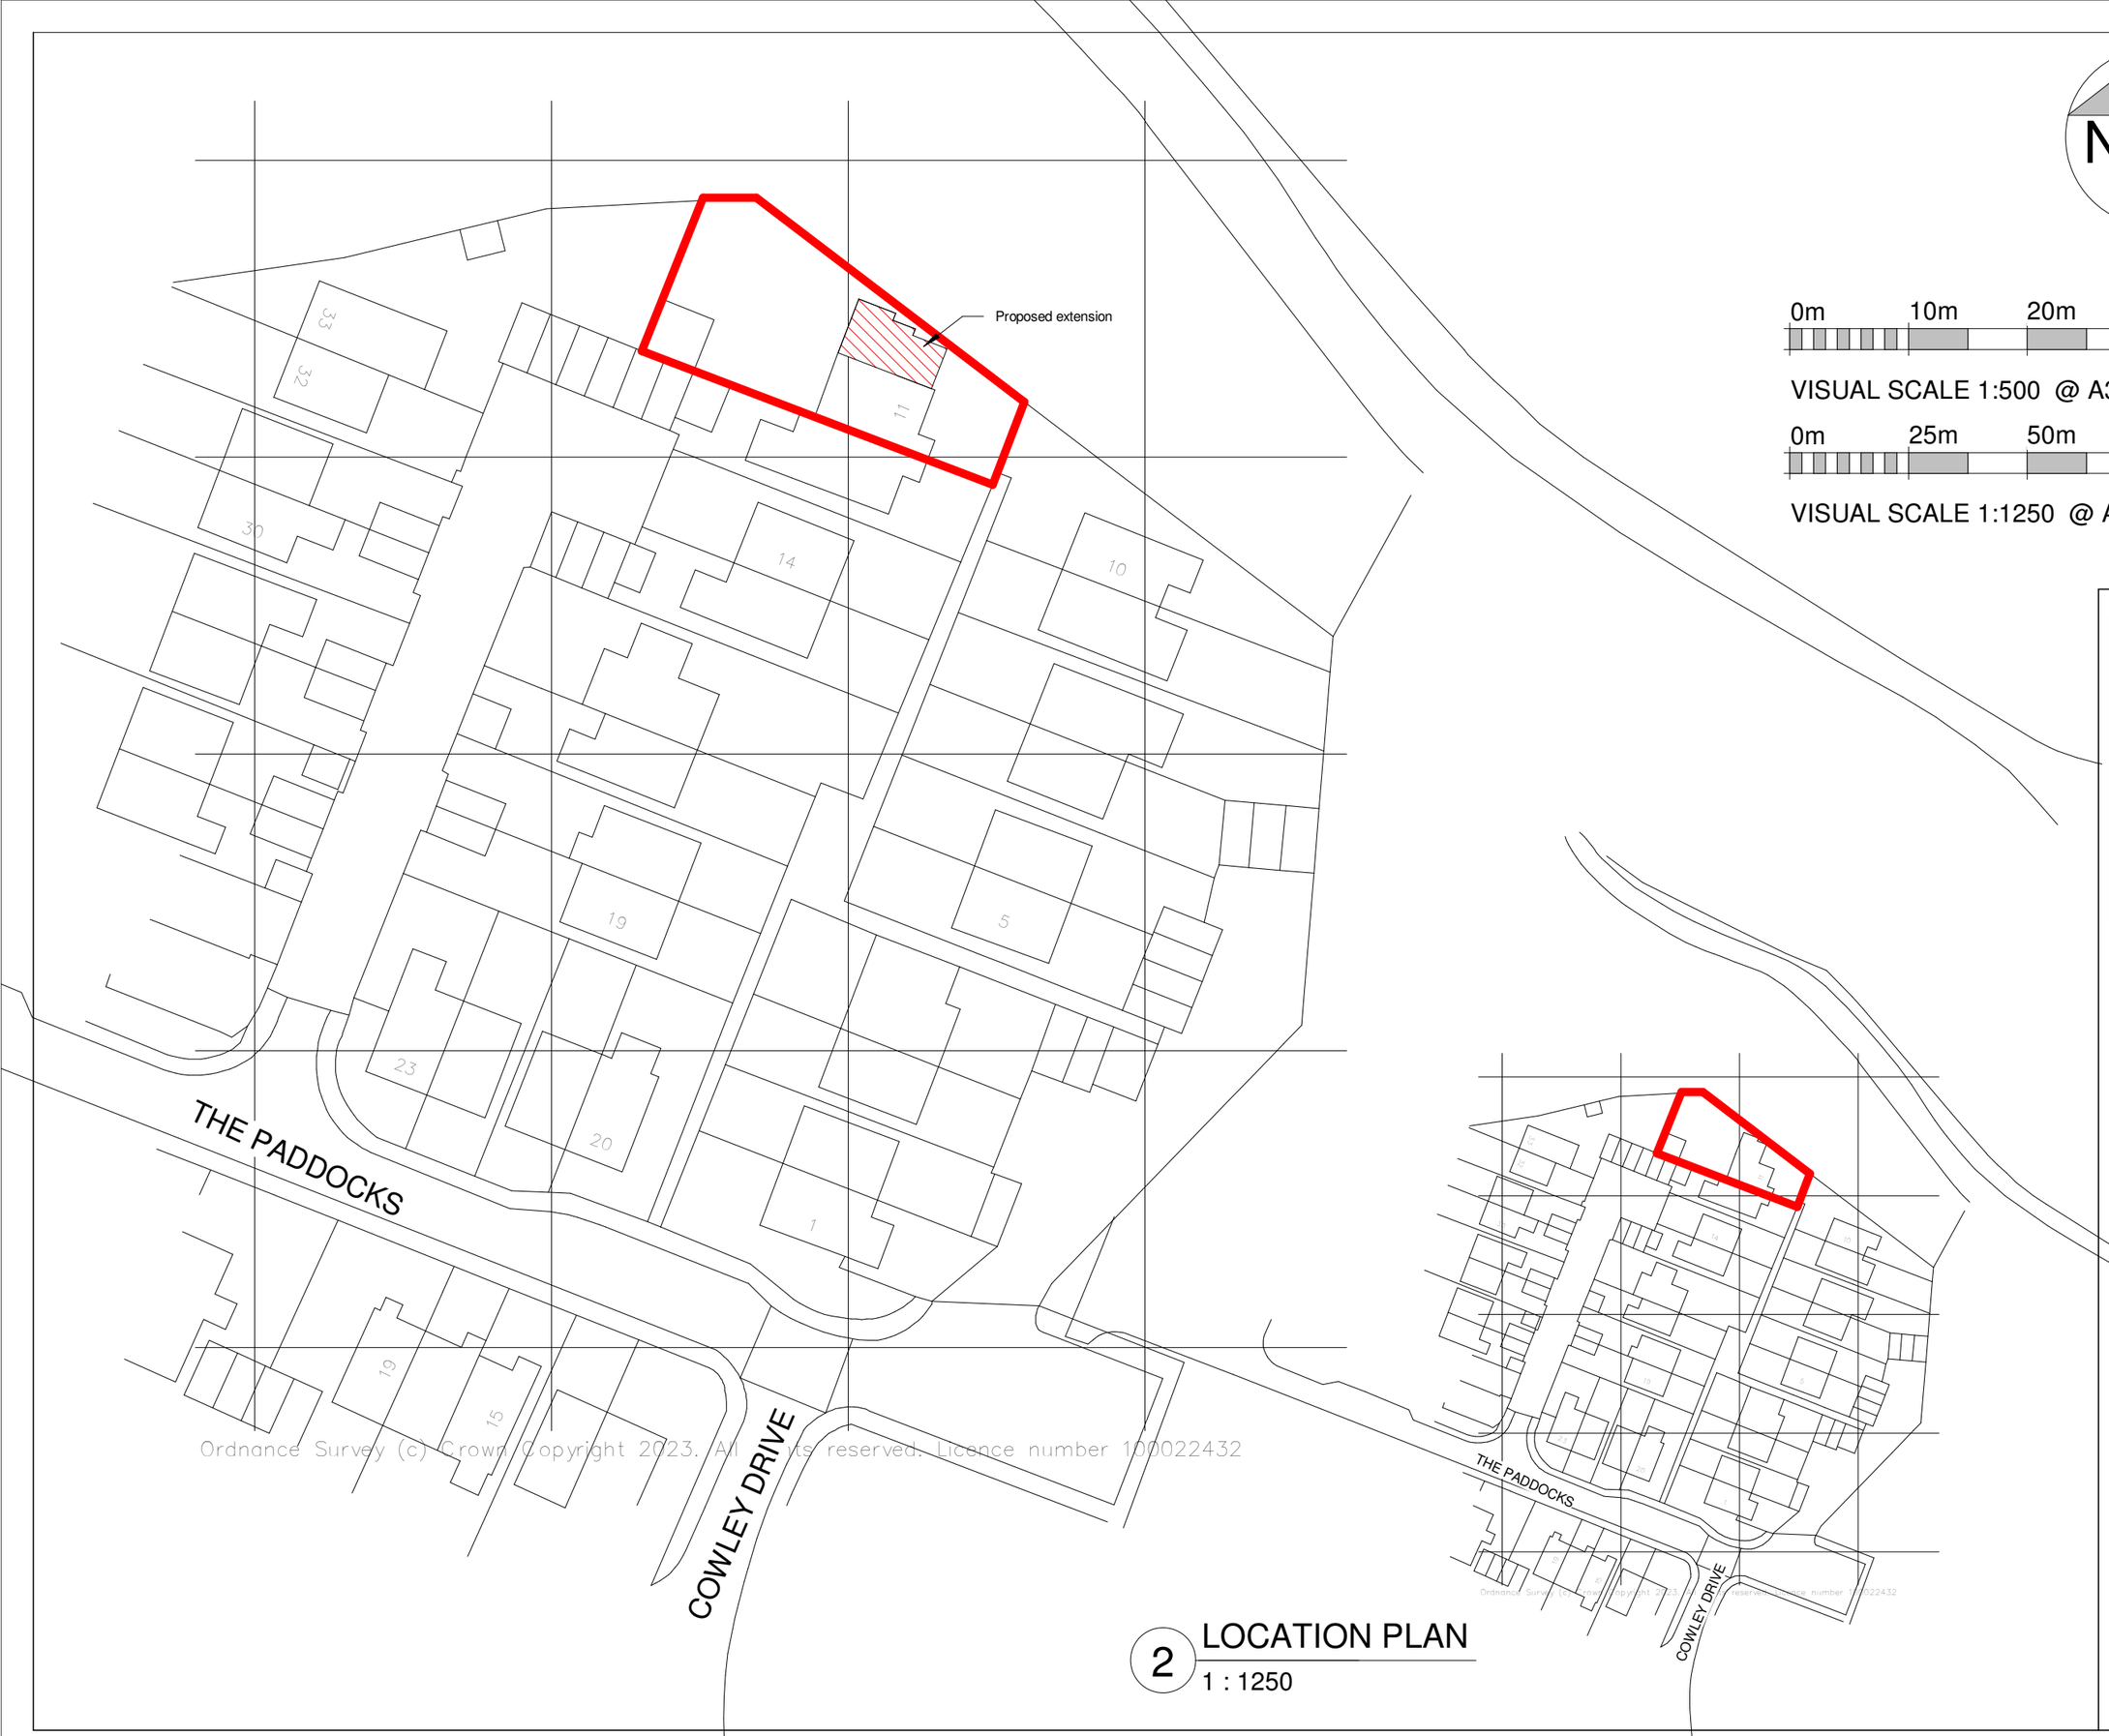

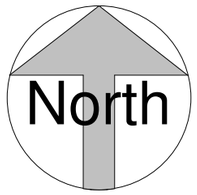



VISUAL SCALE 1:500 @ A3




VISUAL SCALE 1:1250 @ A3

KRONA DESIGN
ARCHITECTURAL DESIGN & DRAFTING
4 Union Place | Worthing | BN11 1LG
info@kronadesign.co.uk | kronadesign.co.uk
Tel: 01903 256150 Mob: 07827 994111

PROJECT

Proposed Extensions

ADDRESS

11 The Paddocks
Lancing
West Sussex

TITLE

Site & Location Plan

CLIENT

Mr & Mrs Caulfield

| DRAWN | STATUS | DATE |
|---|---|---|
| JLB | Design | 11/04/23 |

| SCALE (@ A3) | PROJECT NUMBER |
|---|---|
| As indicated | KD.1441 |

| DRAWING NUMBER | REV |
|---|---|
| A.001 | |

© KRONA DESIGN