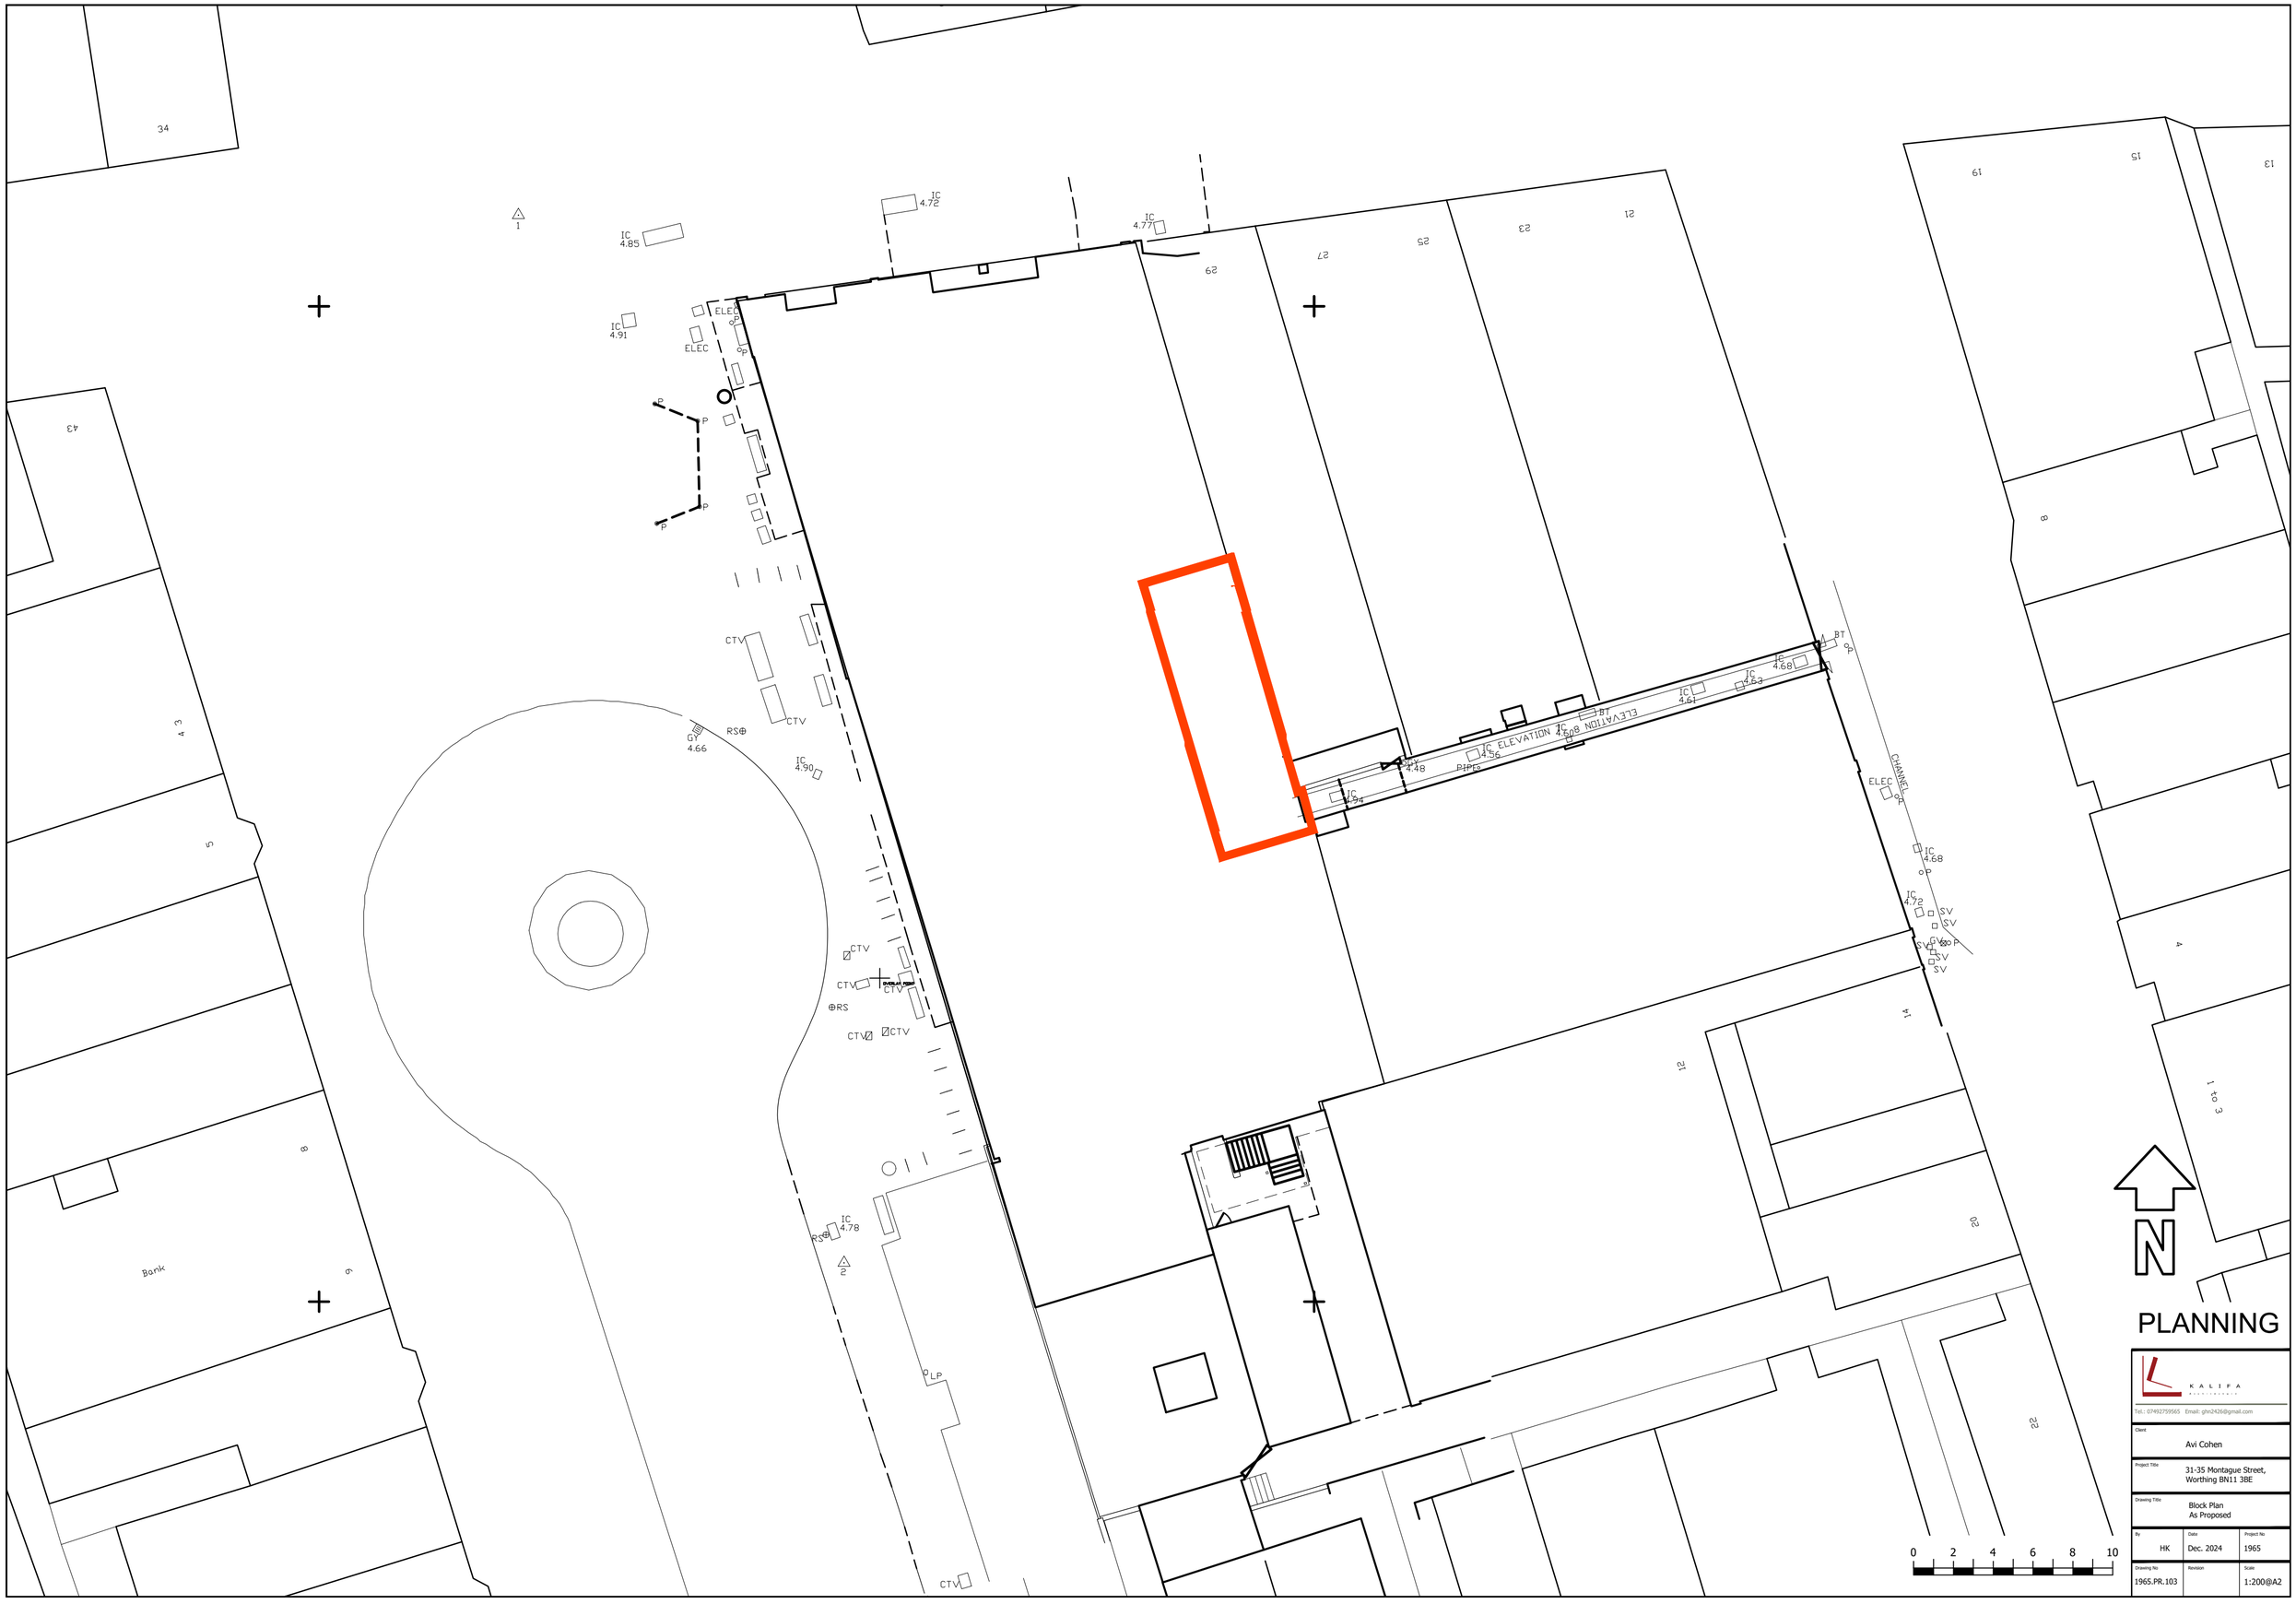

PLANNING

KALIFA ARCHITECTURE

Tel.: 07492759565 Email: ghn2426@gmail.com

Client	Avi Cohen
Project Title	31-35 Montague Street, Worthing BN11 3BE
Drawing Title	Block Plan As Proposed

By	Date	Project No
HK	Dec. 2024	1965
Drawing No	**Revision**	**Scale**
1965.PR.103		1:200@A2