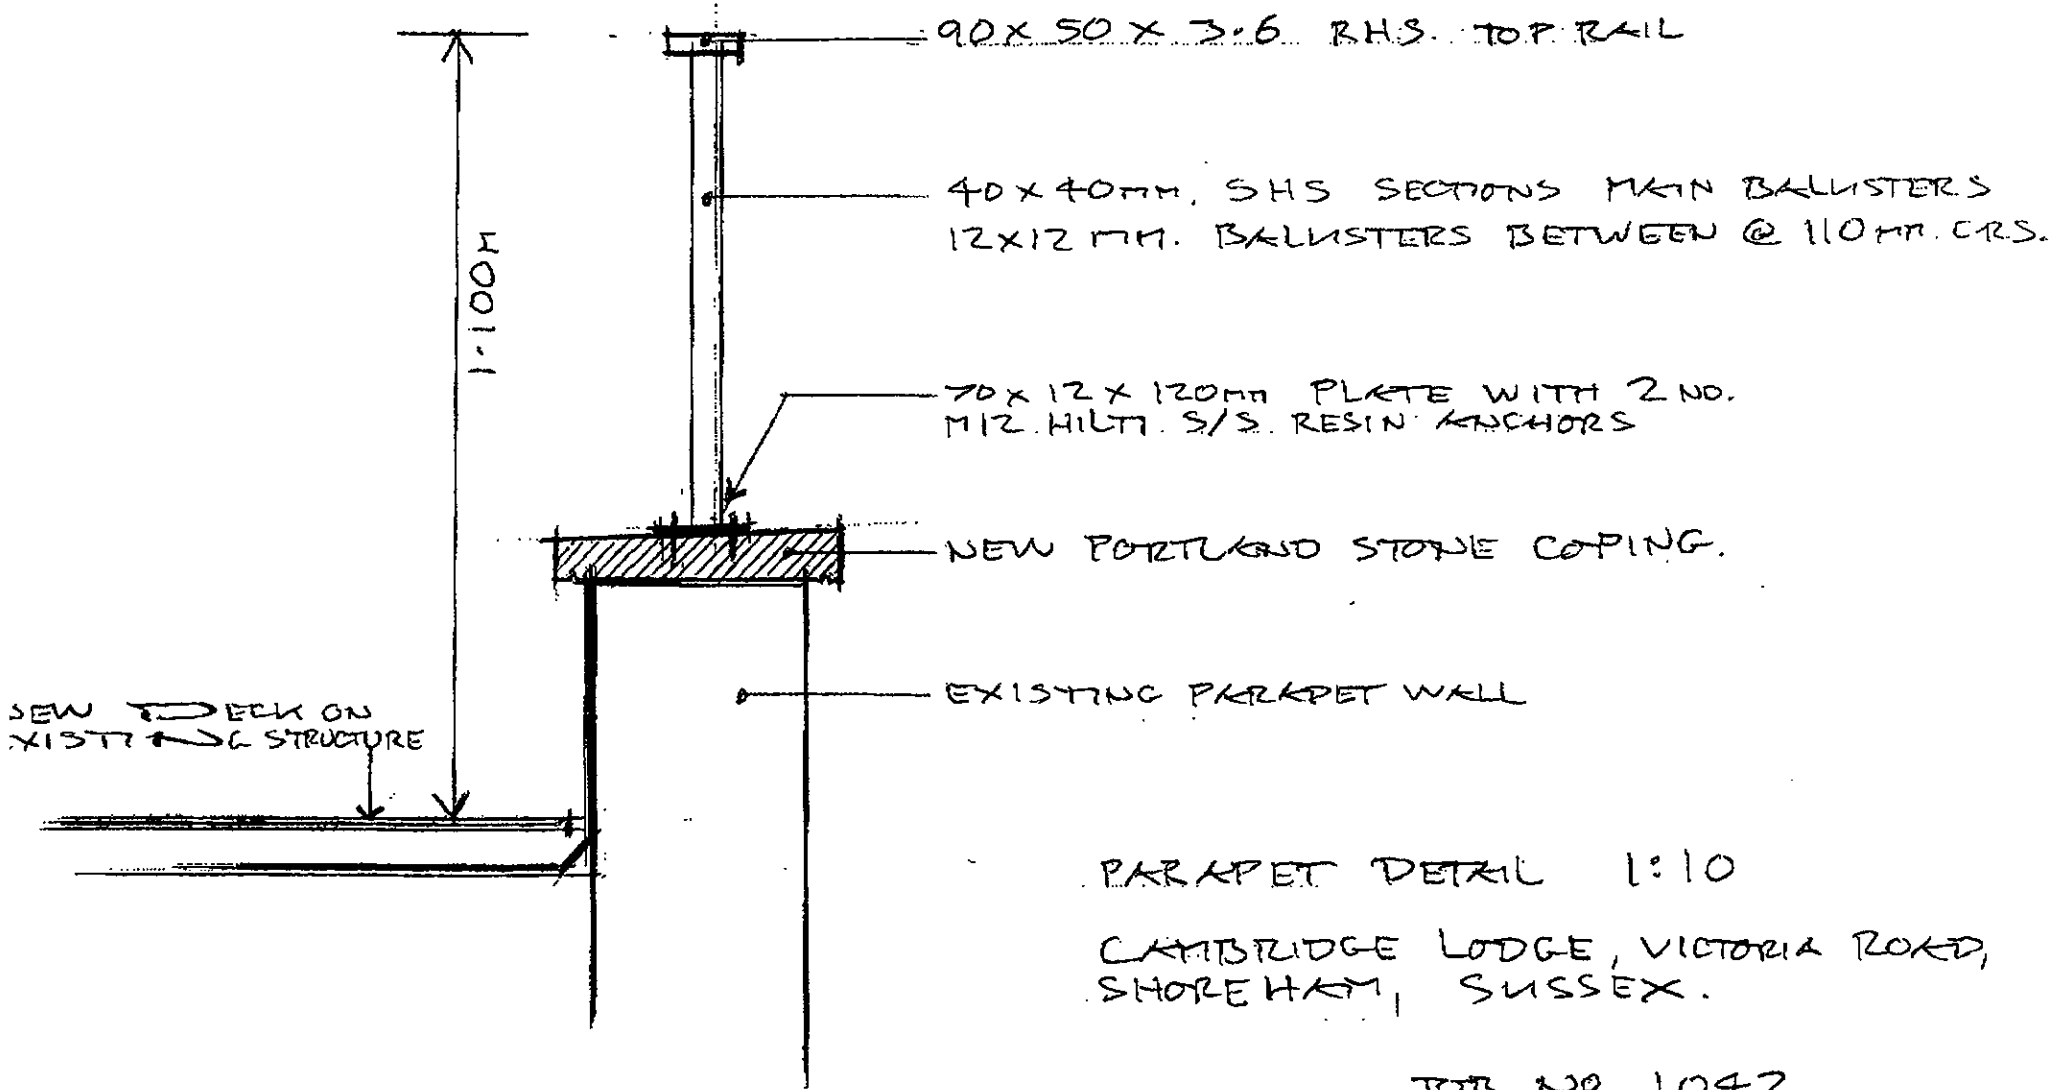



PARAPET DETAIL 1:10

CAMBRIDGE LODGE, VICTORIA ROAD,
SHOREHAM, SUSSEX.

JOB NO. 1042
O'NEILL ARCHITECTURAL SERVICES

FROM :

PHONE NO. :

06 MAY. 2004 04:34PM P1