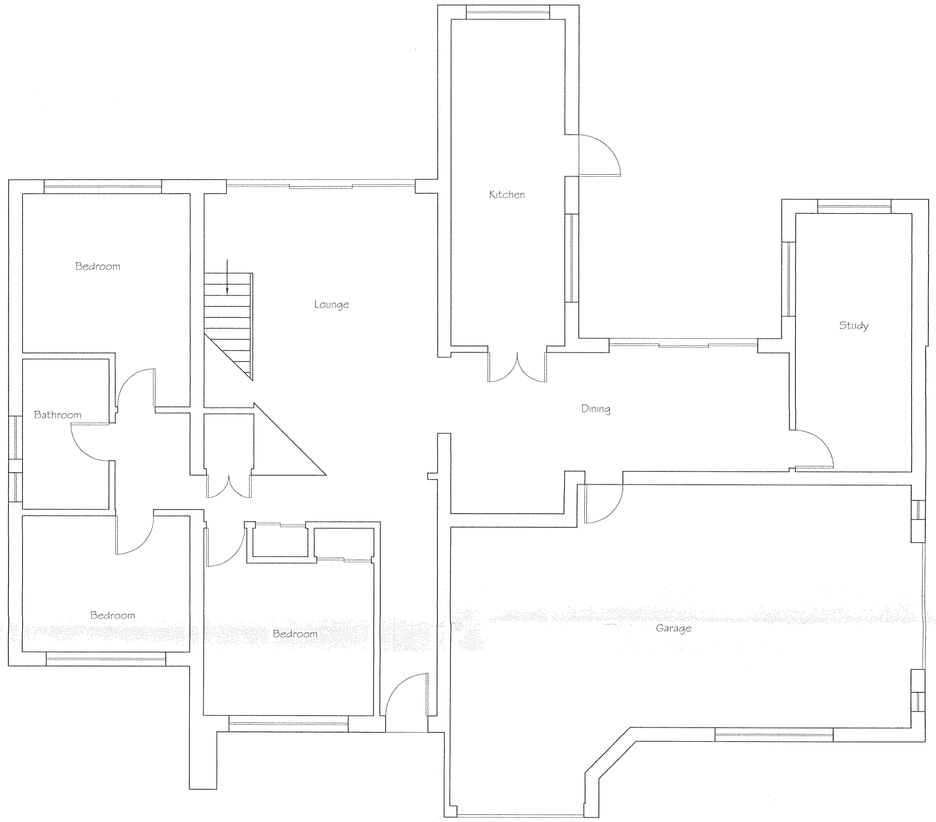

Existing Ground Floor Plan

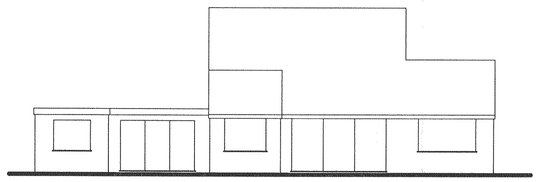

Existing Rear Elevation

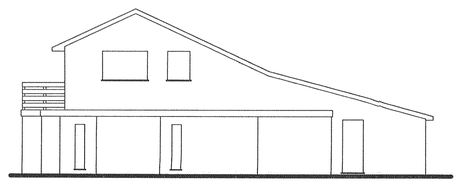

Existing Side Elevation

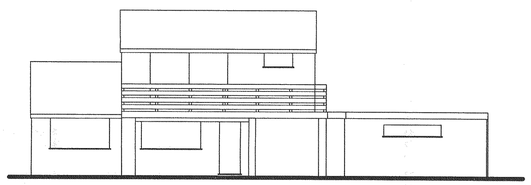

Existing Front Elevation

PLANNING DIVIS
18 FEB 2011

Tony Rogers
Building Consultant
Address: 40 Dawn Crescent, Upper Beeding, West Sussex, BN44 3WH
Telephone: 01903 815225

Rev.	Date:	Revision Description:

Client: Mr & Mrs Vyse

Address: 33 East Meadway
Shoreham Beach
West Sussex
BN43 5RF

Project: Proposed infill rear Extension

Scale: 1:50 1:100

Date: February 2011

Drawing No: 11/641/1

Drawn By: AWR

Revision: