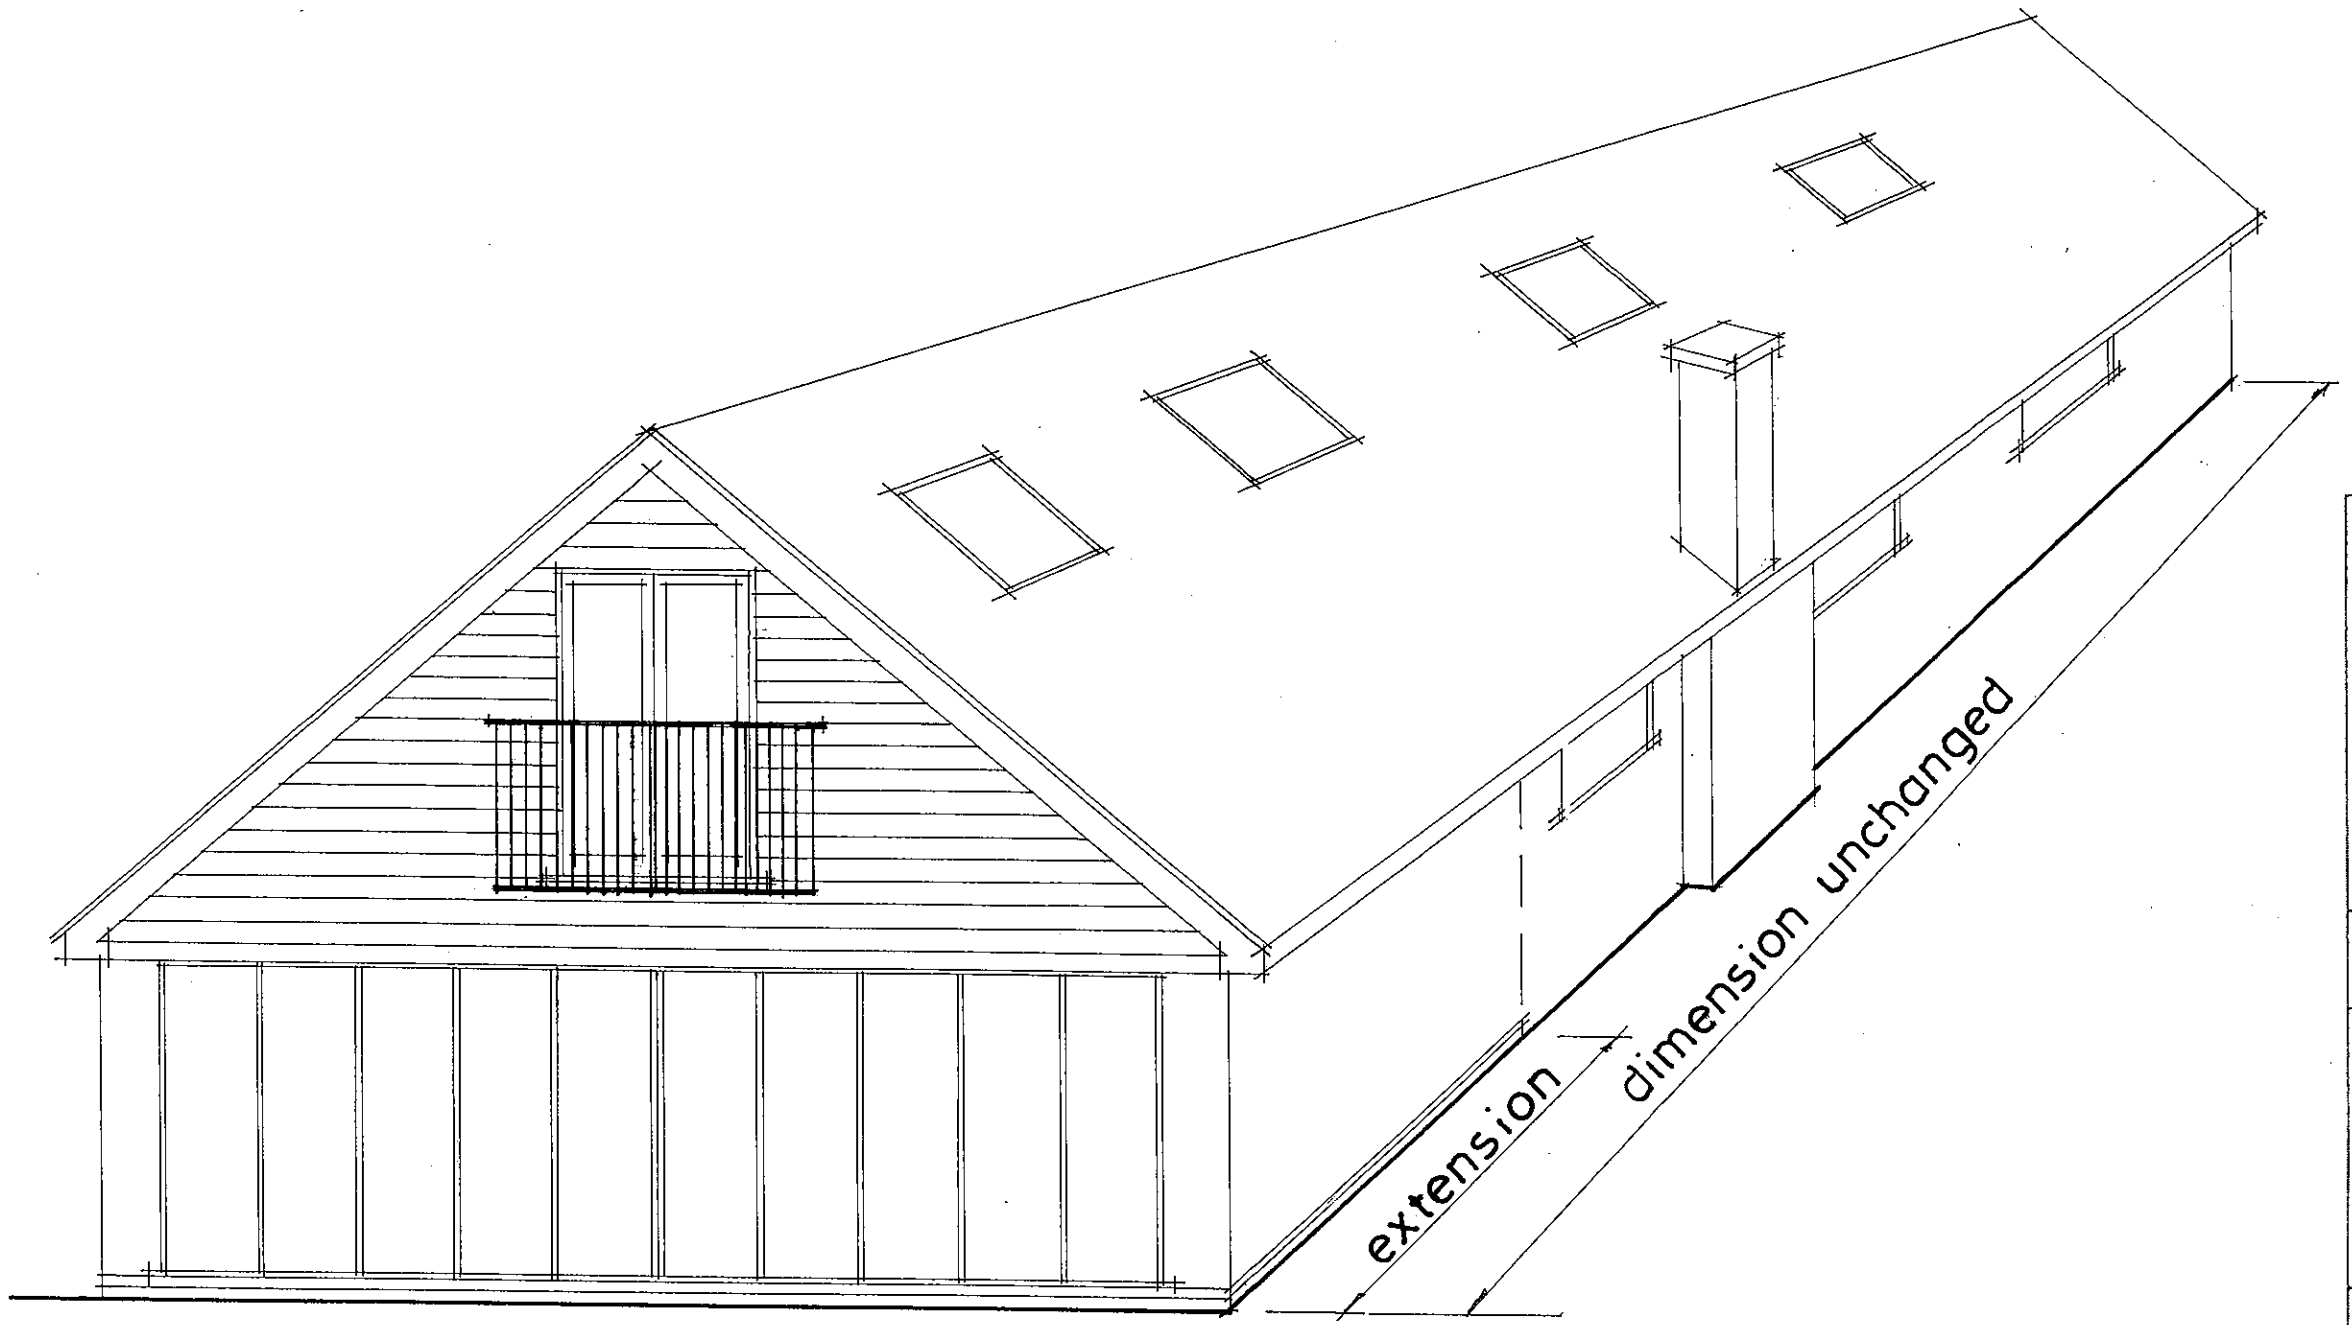


Alan Scarratt
ARCHITECTURAL SERVICES

33 Hurley Road, Worthing, West Sussex BN13 2PA
Tel/Fax: (01903) 690102

client Mr. & Mrs. C. Bushby

job 1 Mardyke
Shoreham Beach
Shoreham-by-Sea
West Sussex

dwg. no. AS.592.2

dwg. title projected view at southwest corner

drawn by [redacted]

date Feb. 2011 scale N.T.S.

Do not scale off drawings

Check all dimensions on site before all work is commenced

All goods materials and workmanship to conform with current building regulations, B.S.S. and C.O.P.'s