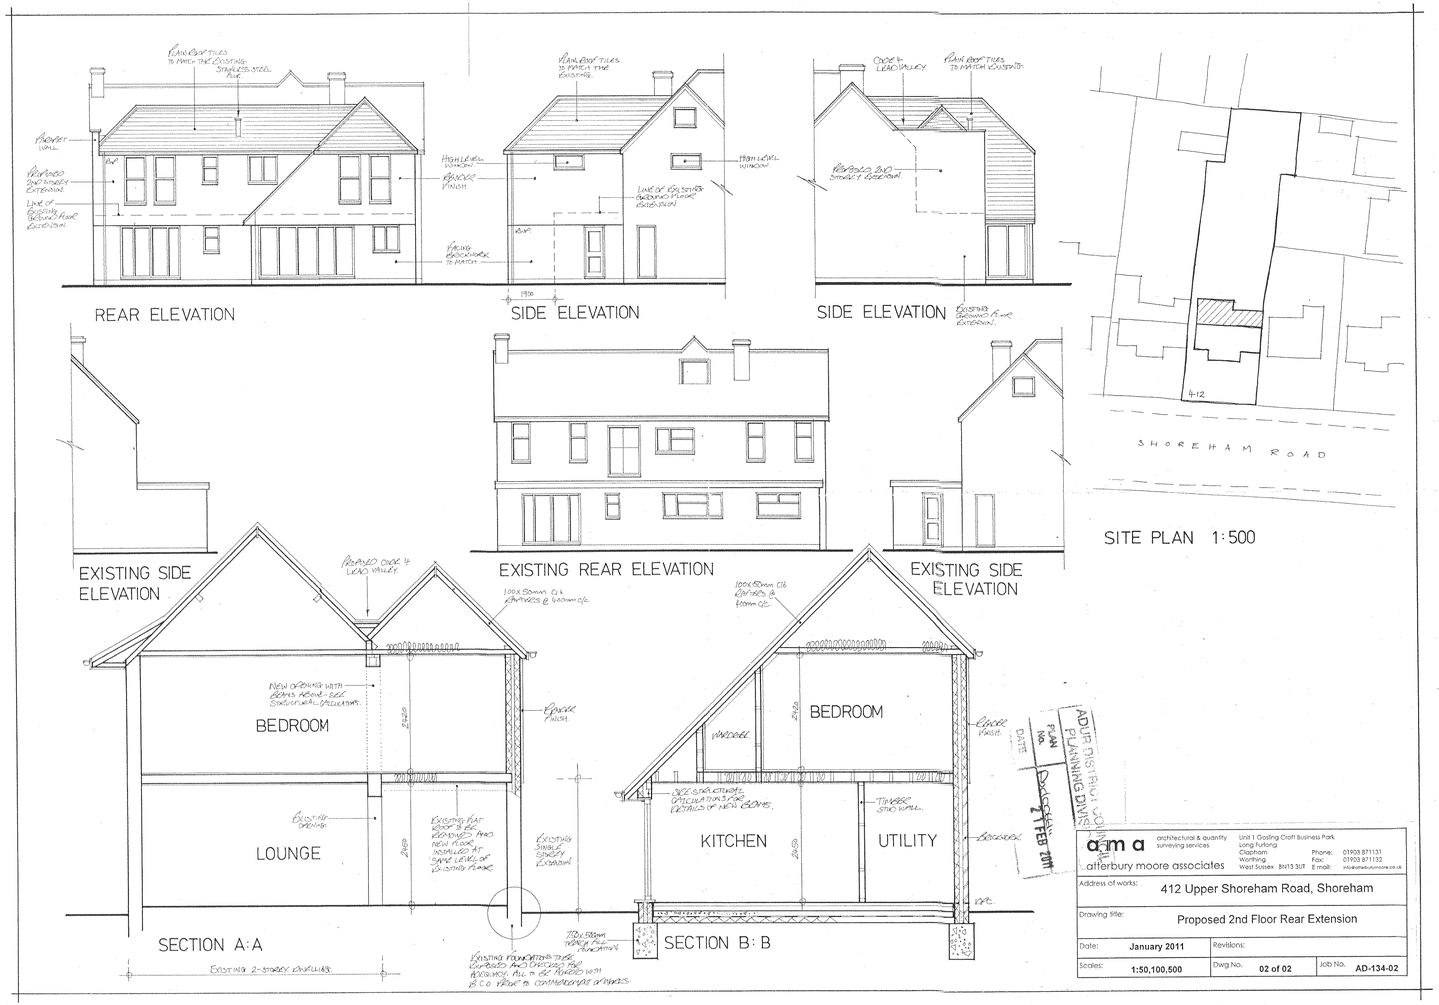
REAR ELEVATION
SIDE ELEVATION
SIDE ELEVATION
EXISTING SIDE ELEVATION
EXISTING REAR ELEVATION
EXISTING SIDE ELEVATION
SHOREHAM ROAD
SITE PLAN 1:500
BEDROOM
LOUNGE
SECTION A:A
BEDROOM
KITCHEN
UTILITY
SECTION B: B
ADUR DISTRICT COUNCIL
PLANNING DIVISION
PLAN No.
DATE
21 FEB 2011
a.m.a
architectural & quantity surveying services
Unit 1 Gosling Croft Business Park
Long Furlong
Clapham
Worthing
West Sussex BN13 3UT
Phone: 01903 871131
Fax: 01903 871132
E mail: info@afterbury-moore.co.uk
afterbury moore associates
Address of works: 412 Upper Shoreham Road, Shoreham
Drawing title: Proposed 2nd Floor Rear Extension
Date: January 2011
Revisions:
Scales: 1:50,100,500
Dwg No. 02 of 02
Job No. AD-134-02