

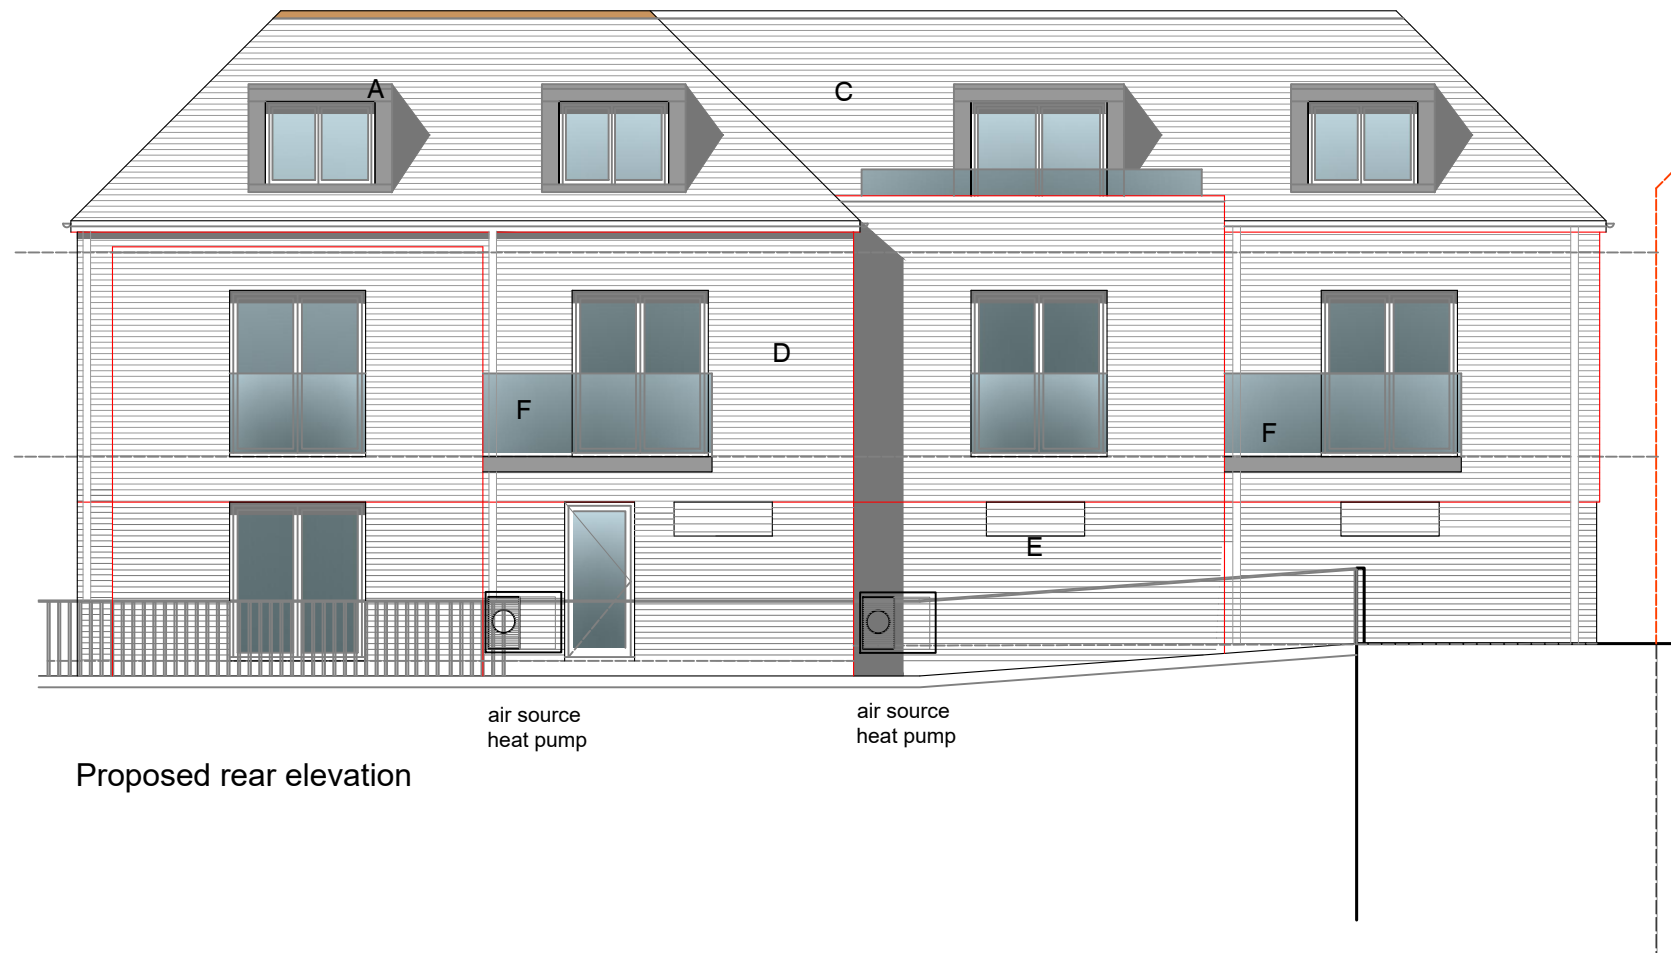
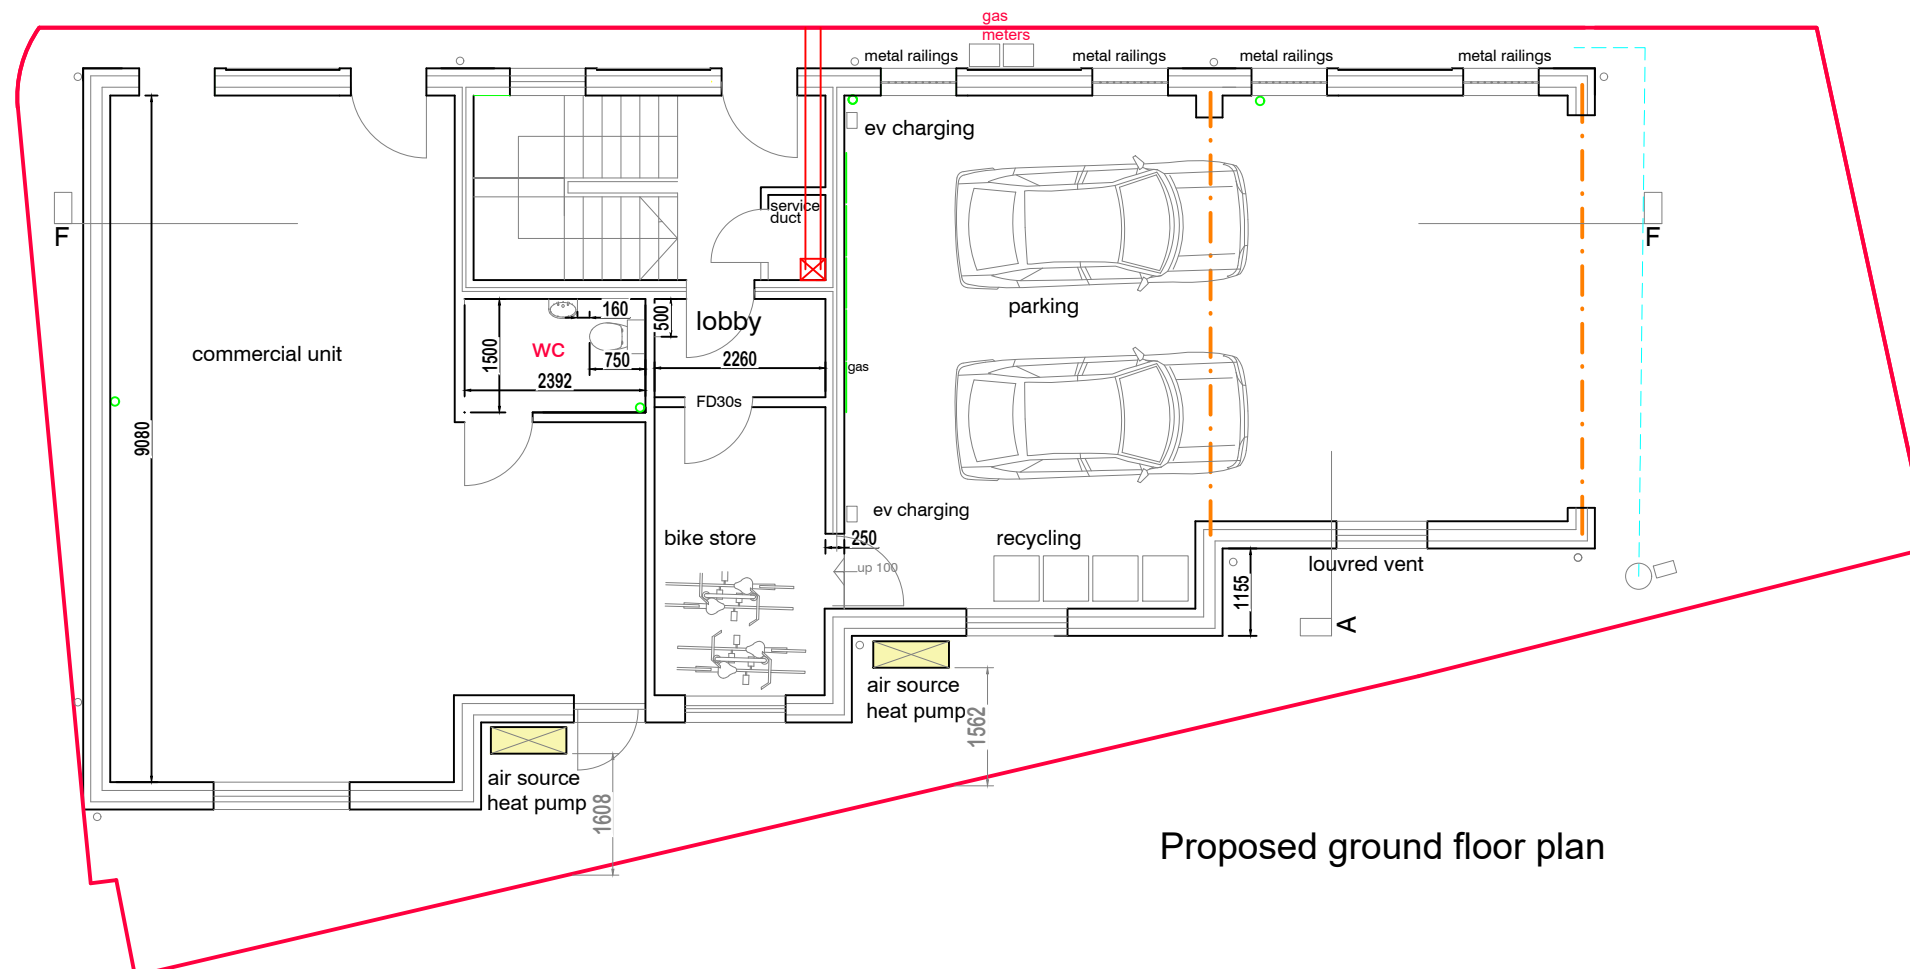


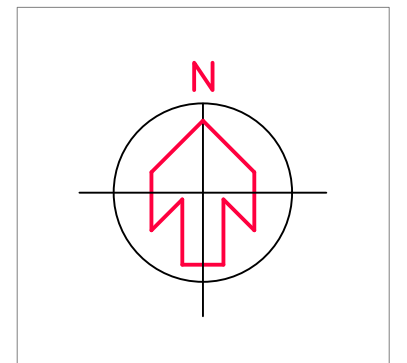

Proposed rear elevation

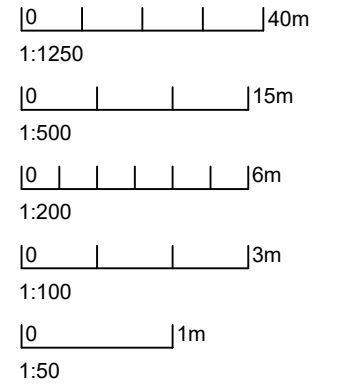

Proposed ground floor plan

DVD Building Design
8 Ashdown
Eaton Road
Hove
BN3 3AQ

07976 410454

Revision

Client
3H Construction

Project
Demolition of existing building
and construction of three storey building
comprising ground floor commercial with
Four self contained flats over
144 Albion Street, Southwick, BN42 4AU

Drawing
plan & elevation indicating air source
heat pump positions

Issue Date
01.03.2023

Scale
1:100@A3

CHL drawing ref.
2023-08-500