


access duct and inlet connection point
for future District Heating Network

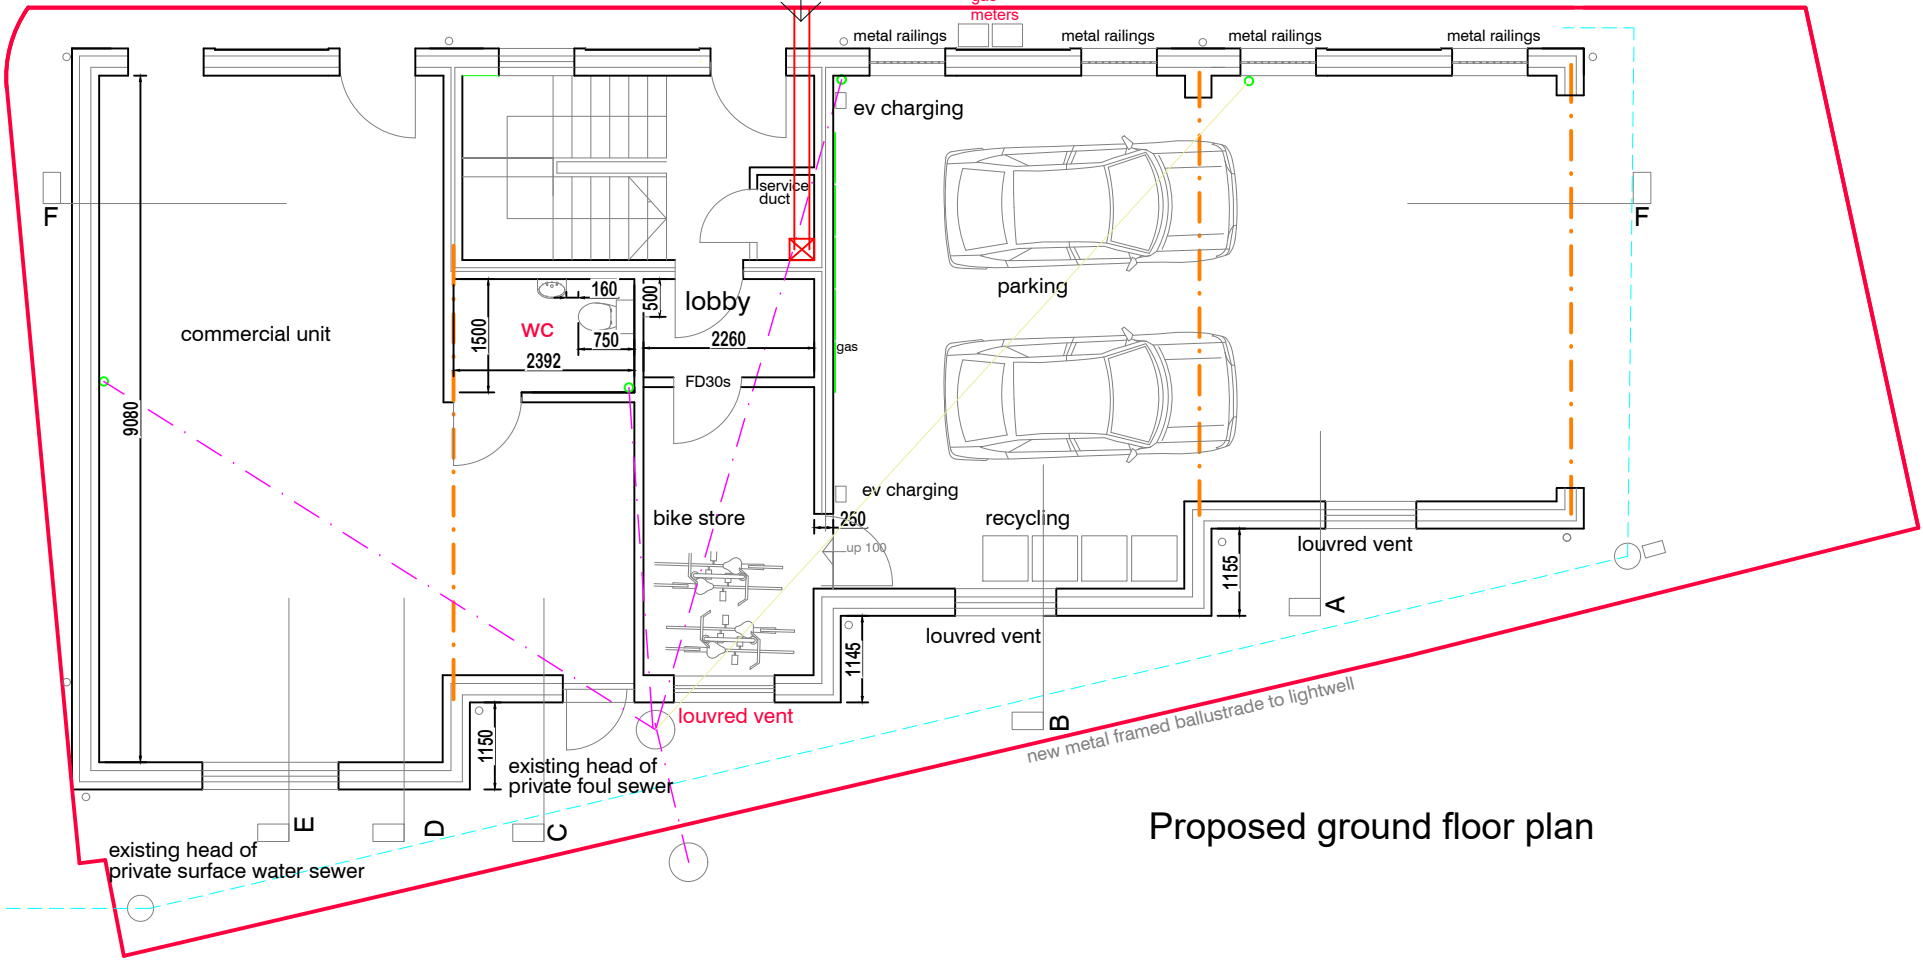

Proposed ground floor plan

SEE PLANS 2023-08-16, 17 & 18
FOR FIRE DETECTION AND PREVENTION

DVD Building Design
8 Ashdown
Eaton Road
Hove
BN3 3AQ

07976 410454

Revision
f access duct and service intake for
District Heating system added

Client
3H Construction

Project
Demolition of existing building
and construction of three storey building
with ground floor commercial and
Four self contained flats over
144 Albion Street, Southwick, BN42 4AU

Drawing
Proposed ground floor plan

Issue Date
01.03.2023
Scale
1:100@A3

CHL drawing ref.
2023-08-01f