

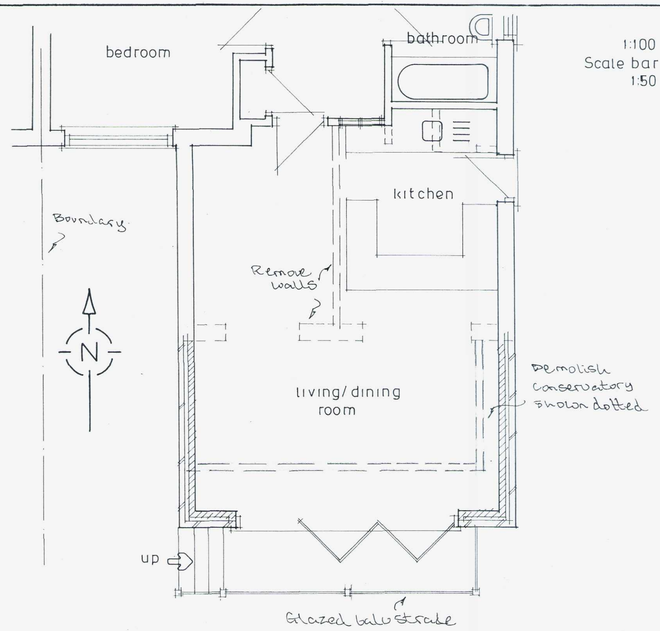


1:100 0 10m
Scale bar
1:50 0 10m

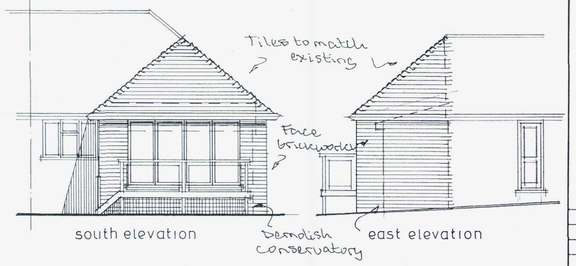

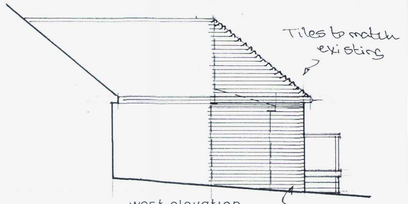

ADUR & WORTHING PLANNING SERVICES
PLAN AWDM/ C924/16
DATE VALID 24 JUN 2016

NOTES

A		
	Date	Revisions

© copyright

Client
Mr D.Tanner

Job Title
Proposed Extension

Drawing Title
18 Holmbush Way
Southwick

Scale 1:50 1:100

Date | **Drawn by**

Drg No. 427/01 | **Rev.**

594 x 420mm A2