


Existing Layout


18 Holmbush Way
Southwick
Scale 1:50 1:100
Drg no 4272/2

A3

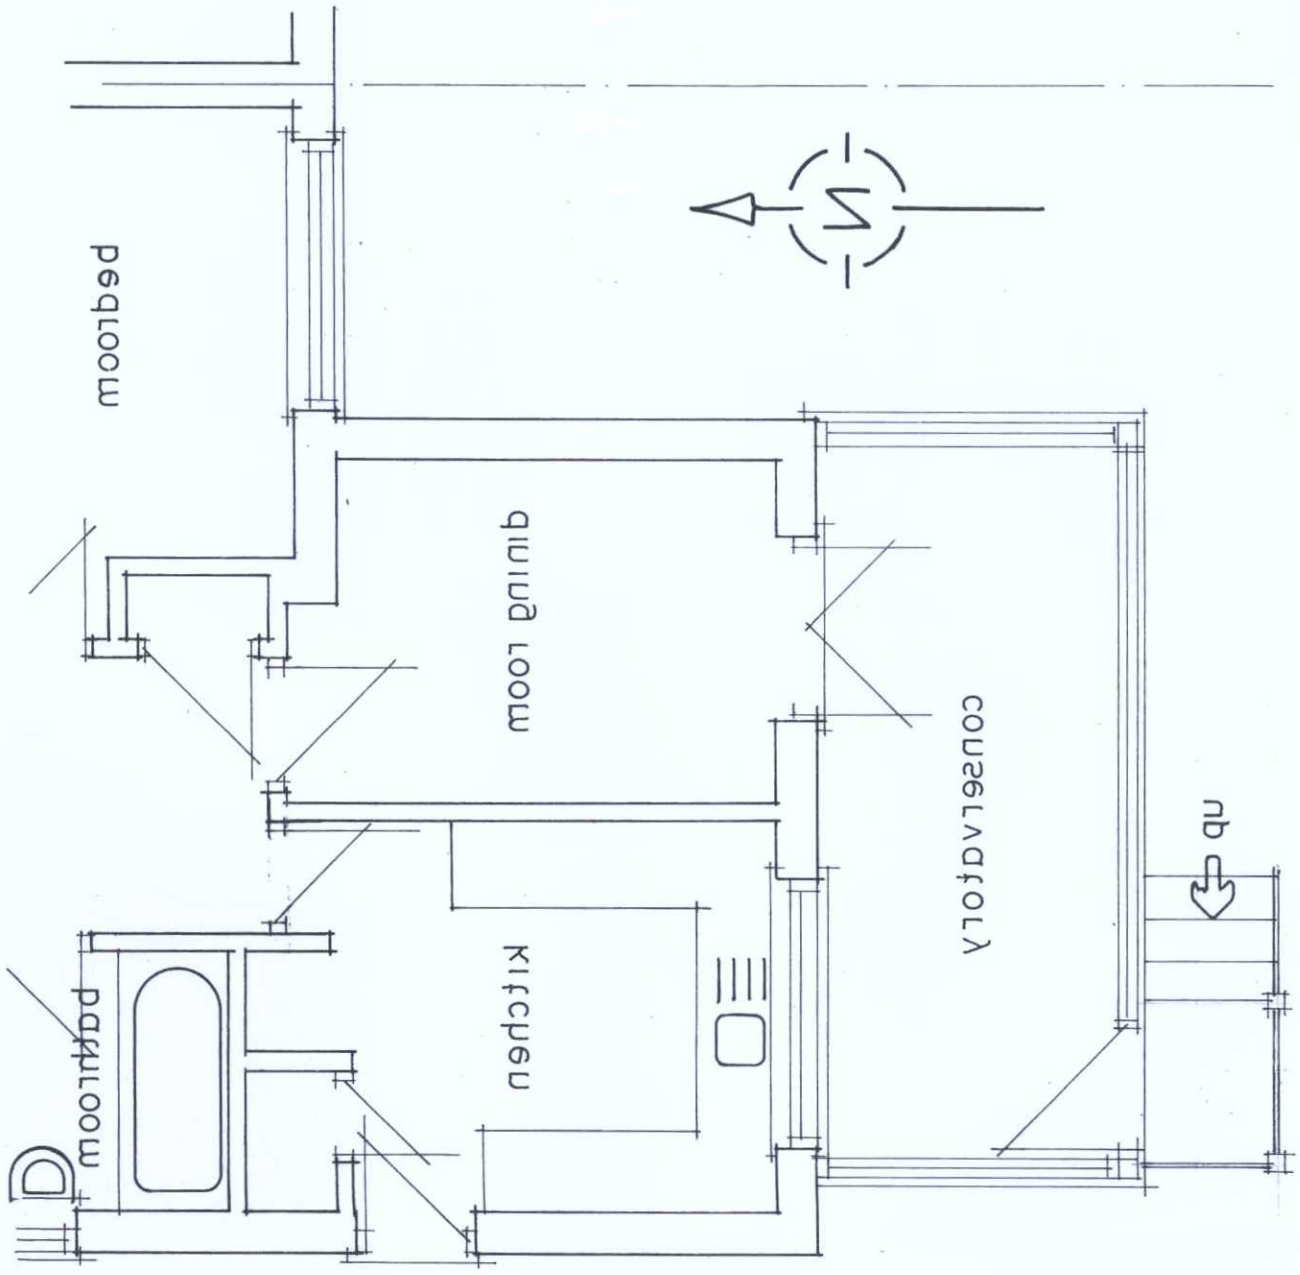

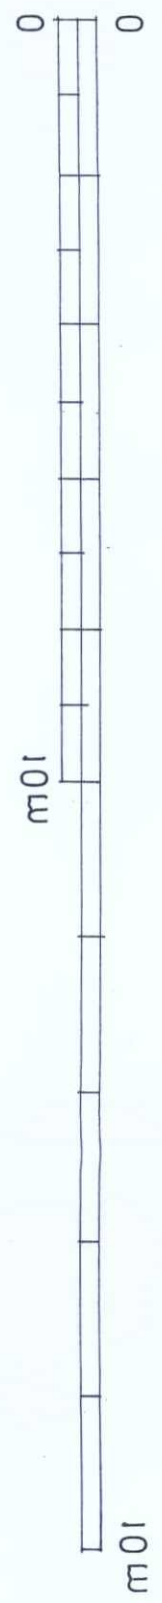

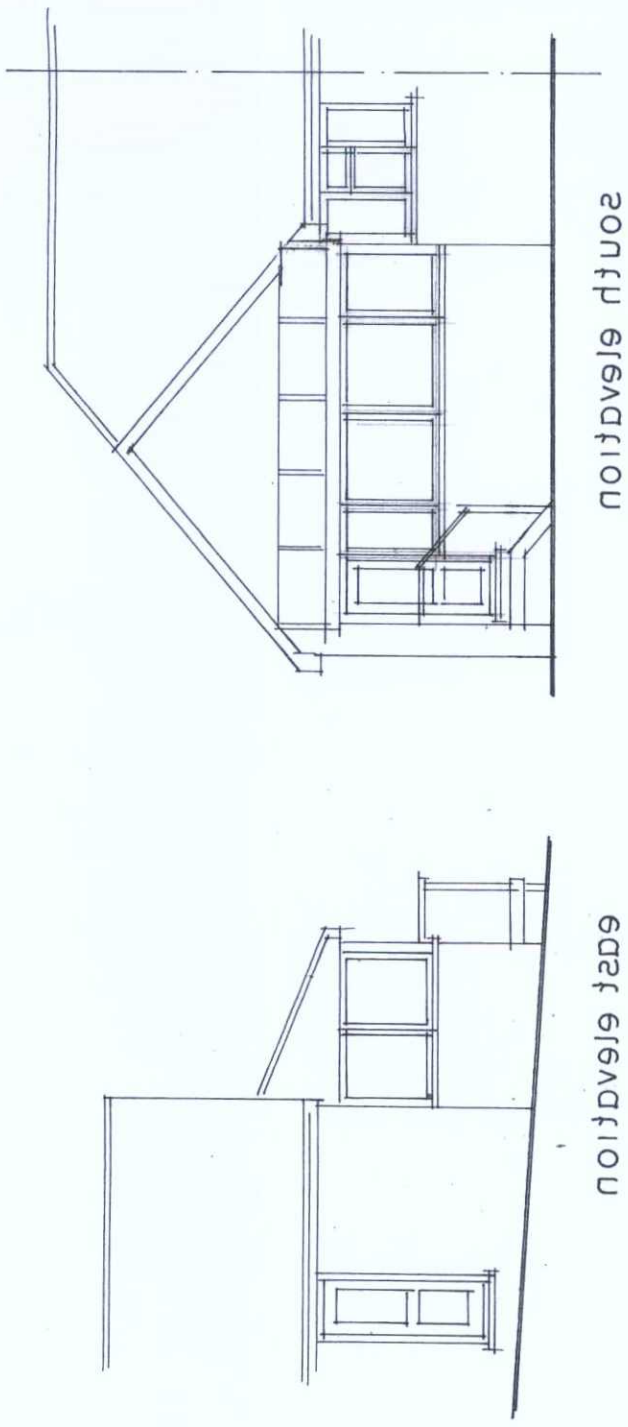

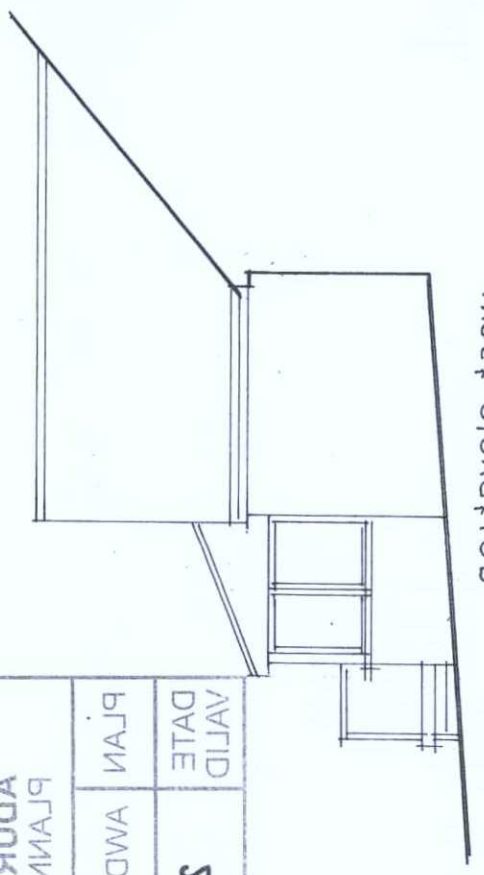

ADUR & WORTHING PLANNING SERVICES	
PLAN AWDM/0272/16	
DATE VALID	24 JUN 2016