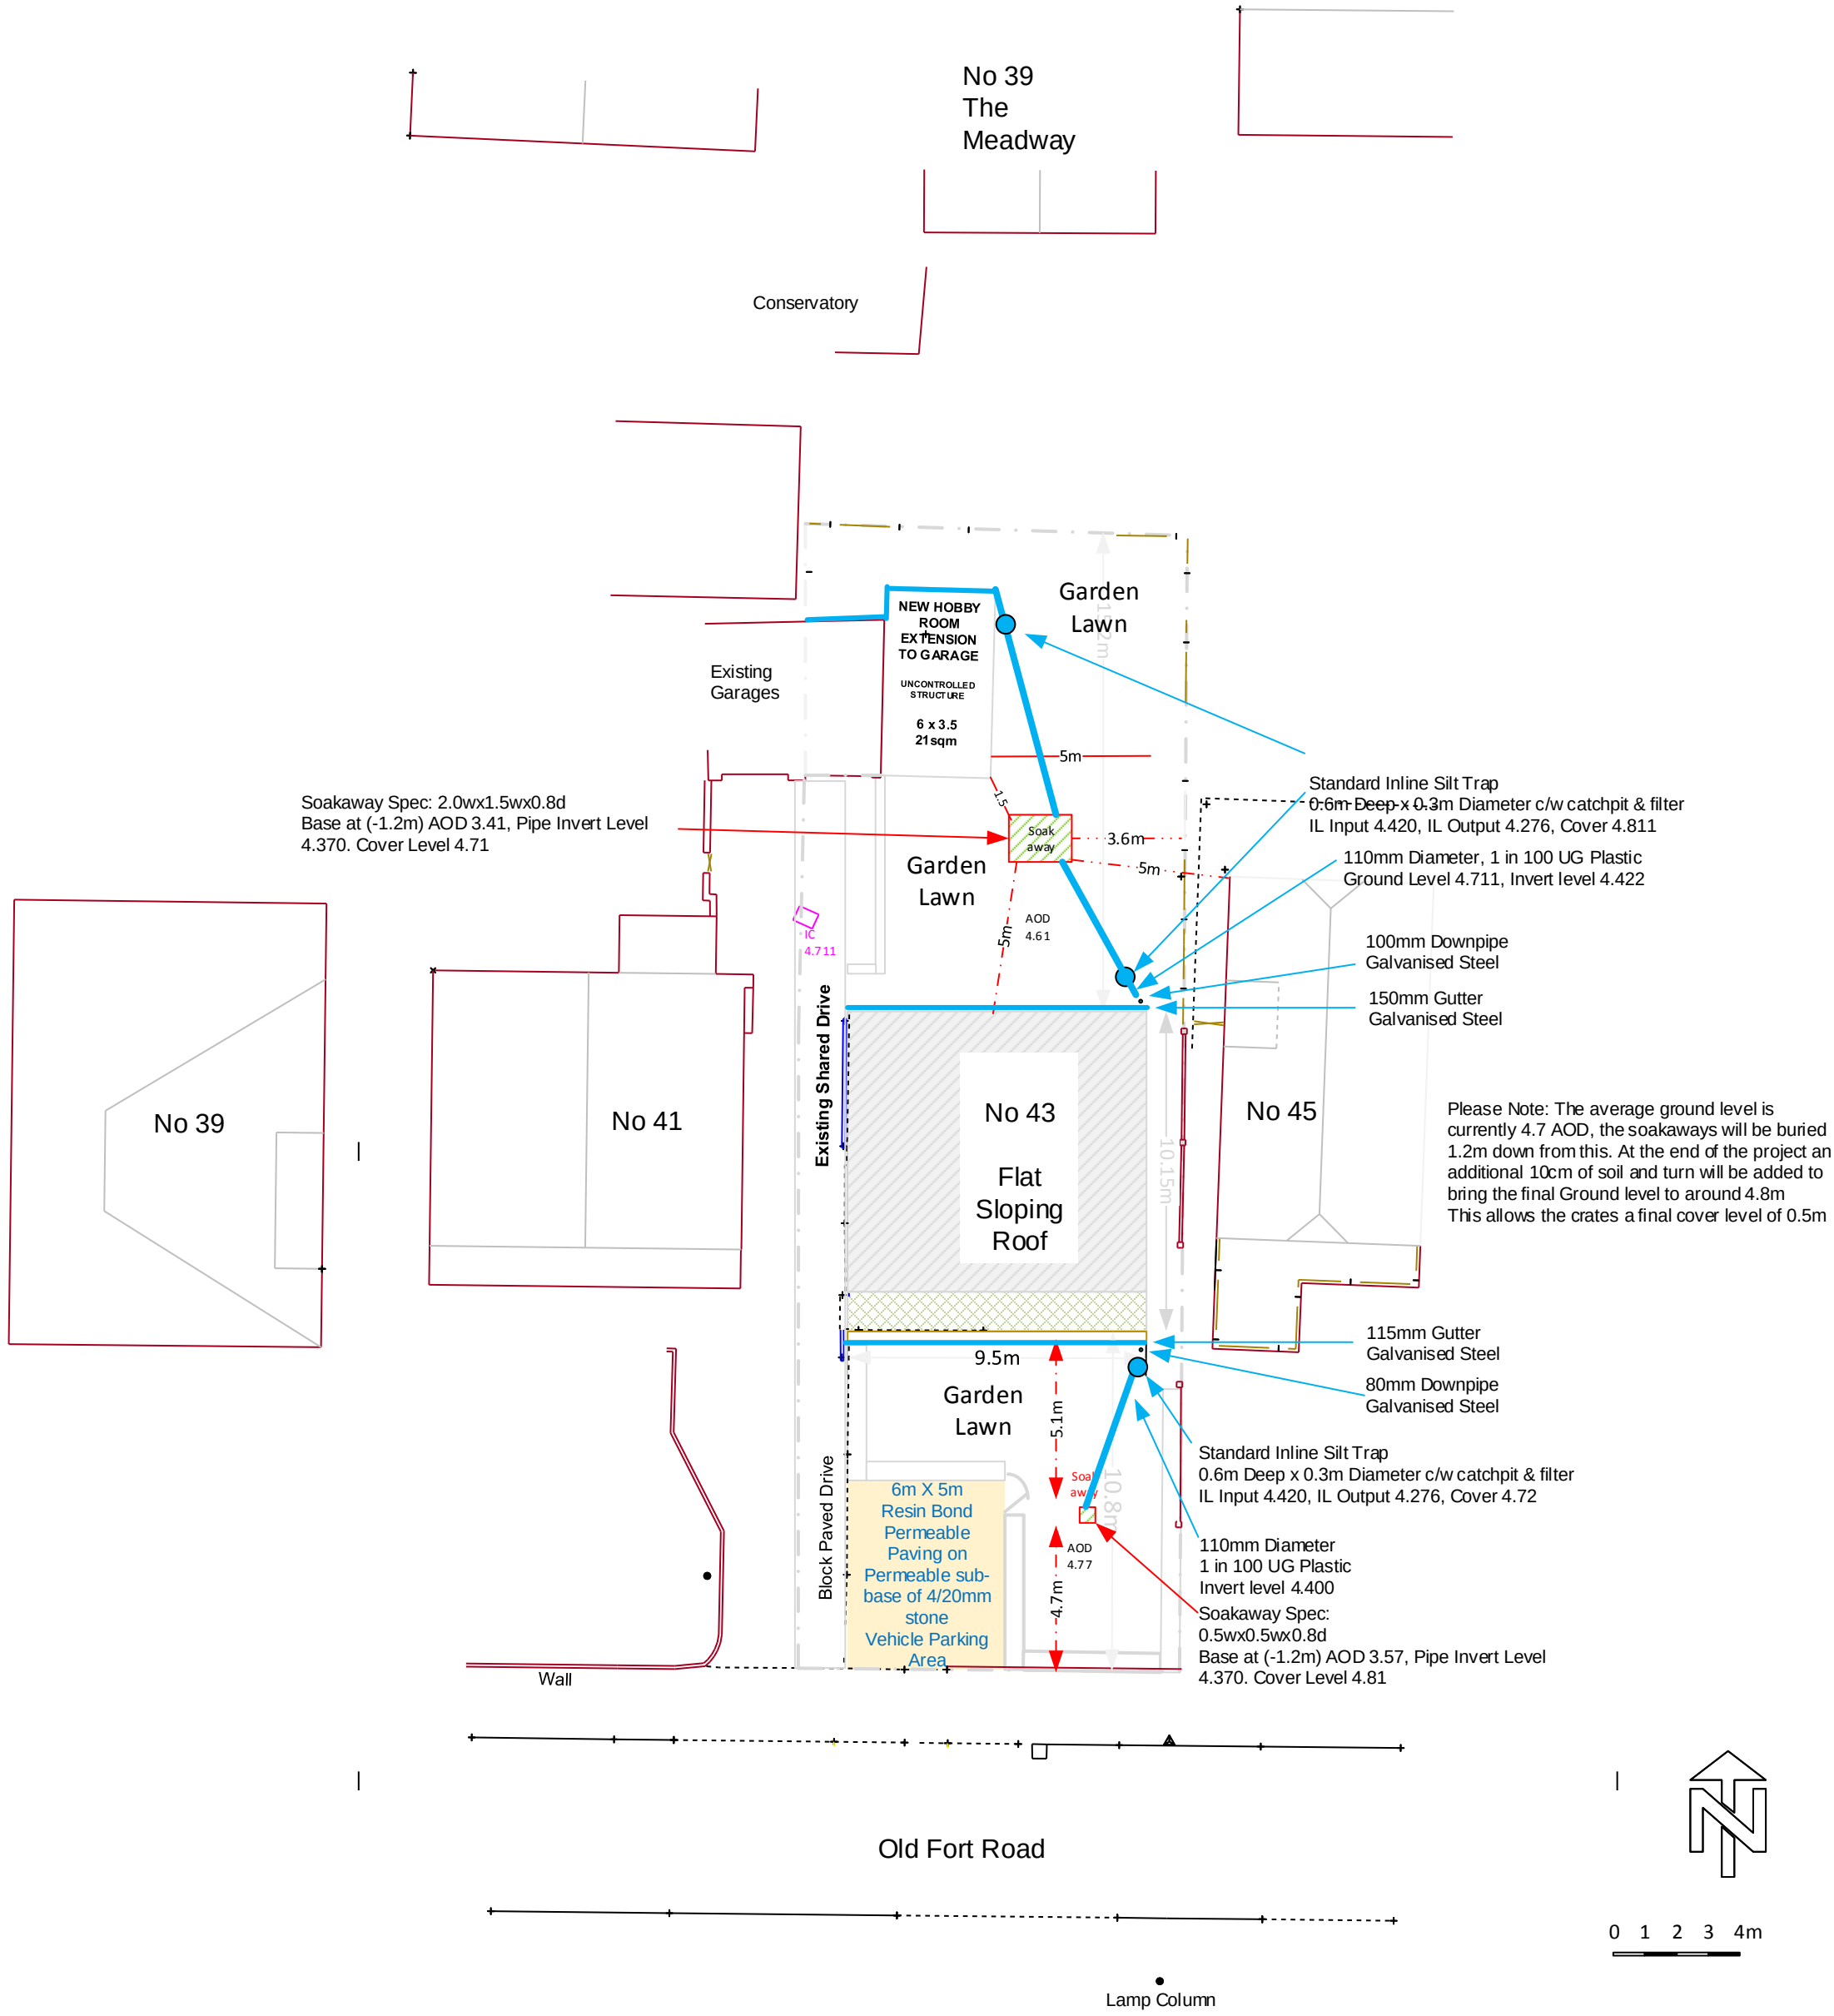

A C E SURVEYS
Topographical Survey
43 Old Fort Road
Shoreham

Scale 1:200
Date 20-02-2020

Mark Plowman
Owner
Project:
43 Old Fort Road,
Shoreham-by-sea
BN43 5RL

1 Frampton Place, Shoreham By Sea, Sussex. BN43 5SF
T. 07855803972
E. mark.plowman@ntlworld.com

Drawing Title:
Surface Water Drainage – proposed

SCALE:
1:200 @ A3

DATE:
11 June 2020

DRAWING NUMBER:
MP/001-A3-PP06

REVISIONS:
A