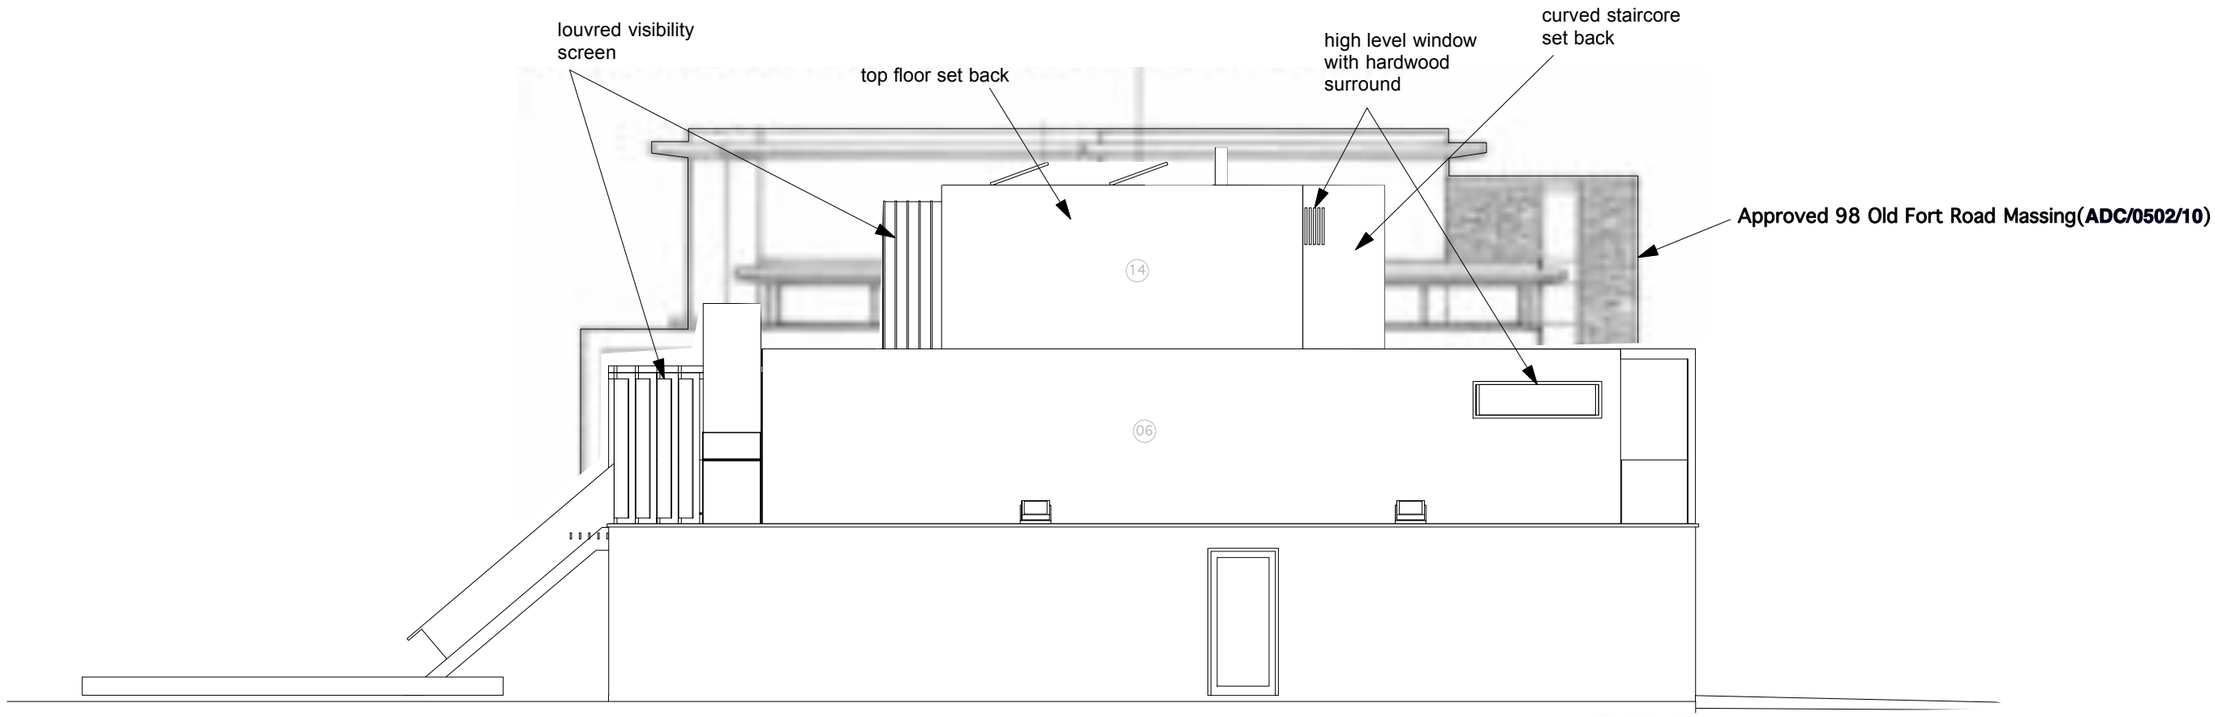

Proposed

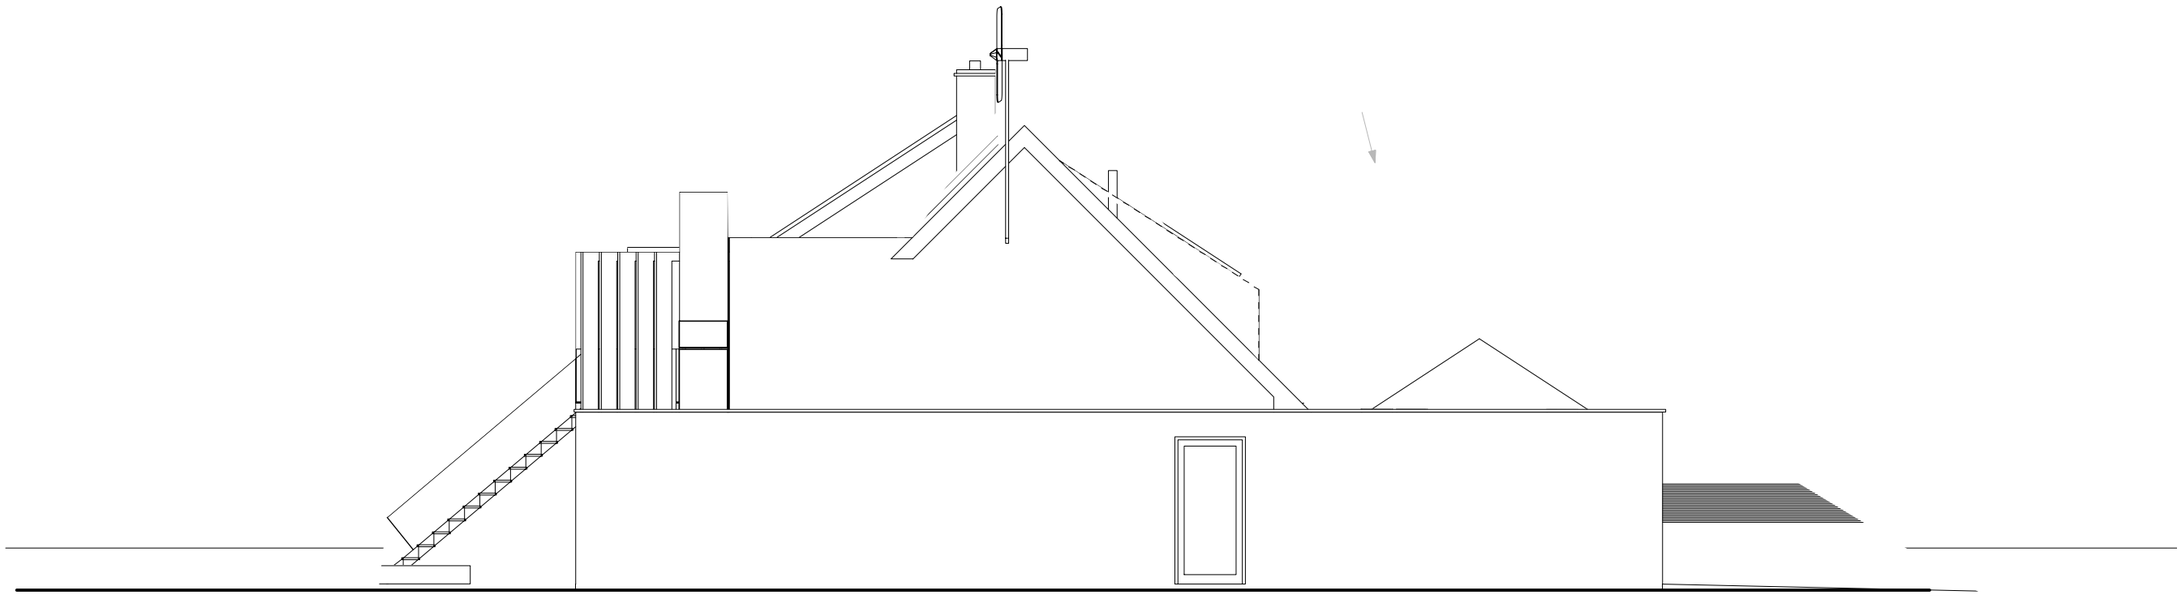

Existing

GENERAL NOTES:

1: Do not scale drawings. Dimensions govern.
2: All dimensions are in millimetres unless noted otherwise.
3: All dimensions shall be verified on site before proceeding with the work.
4: thinking space ltd. shall be notified in writing of any discrepancies.
5: All information remains the property of thinking space ltd.and may not be used for any purpose whatsoever, or reproduced through any medium without the written permission of thinking space ltd.
6:All copyrights retained by thinking space ltd.
7:Subject to survey and all necessary statutory and legal consents

rev.	date	reason for issue	check
01			
02	11.03.2011	first floor balcony removed, second floor projection reduced	

East Elevations

Planning

thinking space ltd.
e: 1st floor north, rutland house, 42-46 new road, london e1 2ax
t: +44 (0)20 7422 0085
f: +44 (0)20 7422 0086
e: info@thinkingspace.co.uk
© thinking space ltd 2005

*thinkingspace

CAD file:

N

client: Carter Family

status: **DD**

project: **100 Old Fort Road**
location: Shoreham-by-Sea
title: **East Elevations**

series:

drawing n°: **1101/A/ 007**

checked	date	scale	revision
	20/01/2011	1:100	**02**

A3 © thinking space ltd 2005