PROPOSED CONVERSION OF ROOFSPACE.

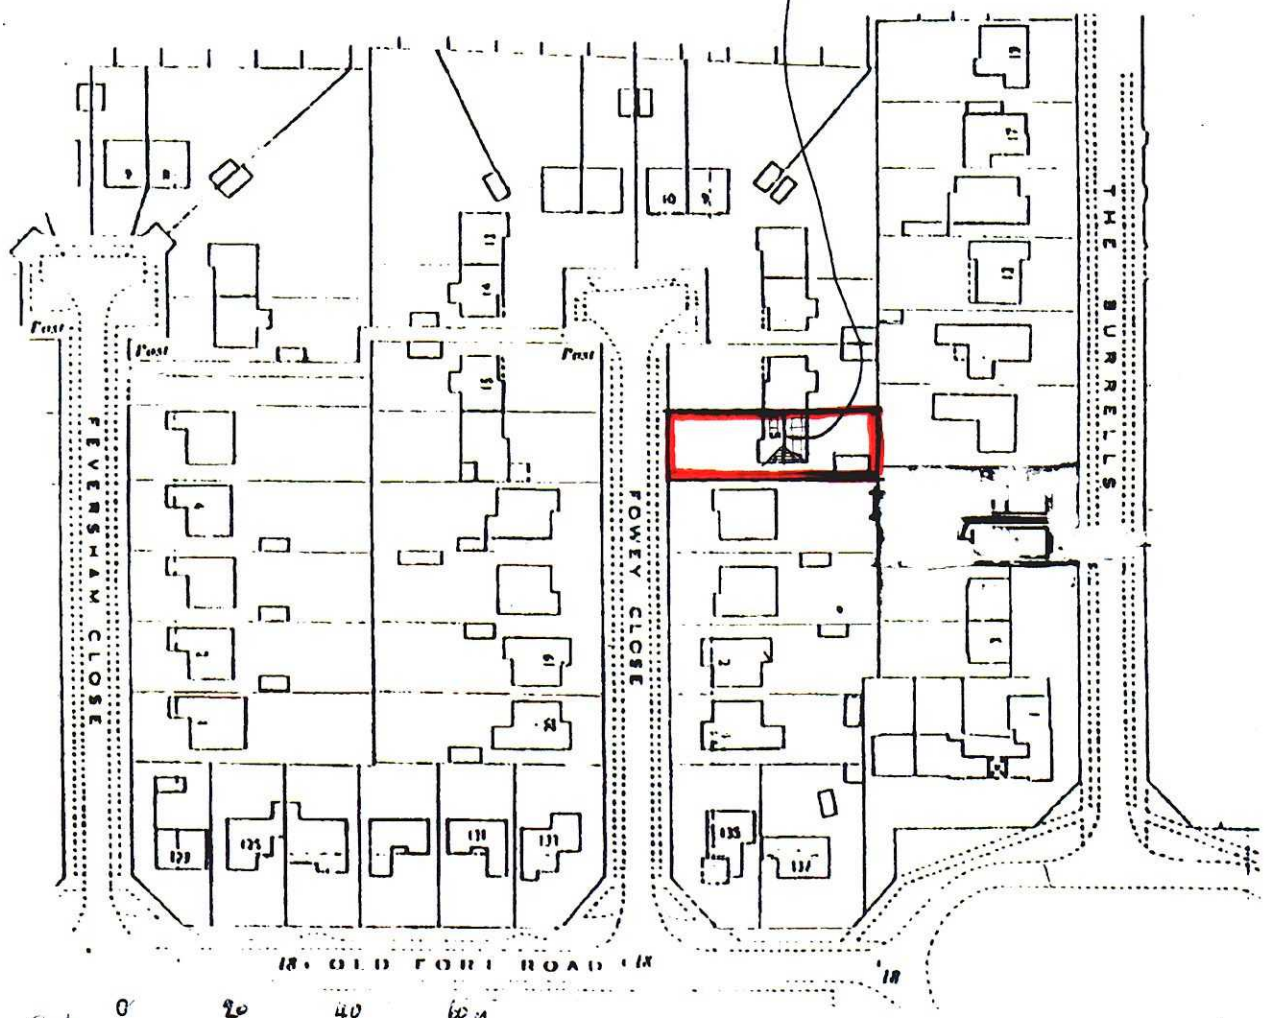

Scale Bar. 0 20 40 60 M metres.

Location Plan Scale 1:1250 @ A4.

5 FOWEY CLOSE.

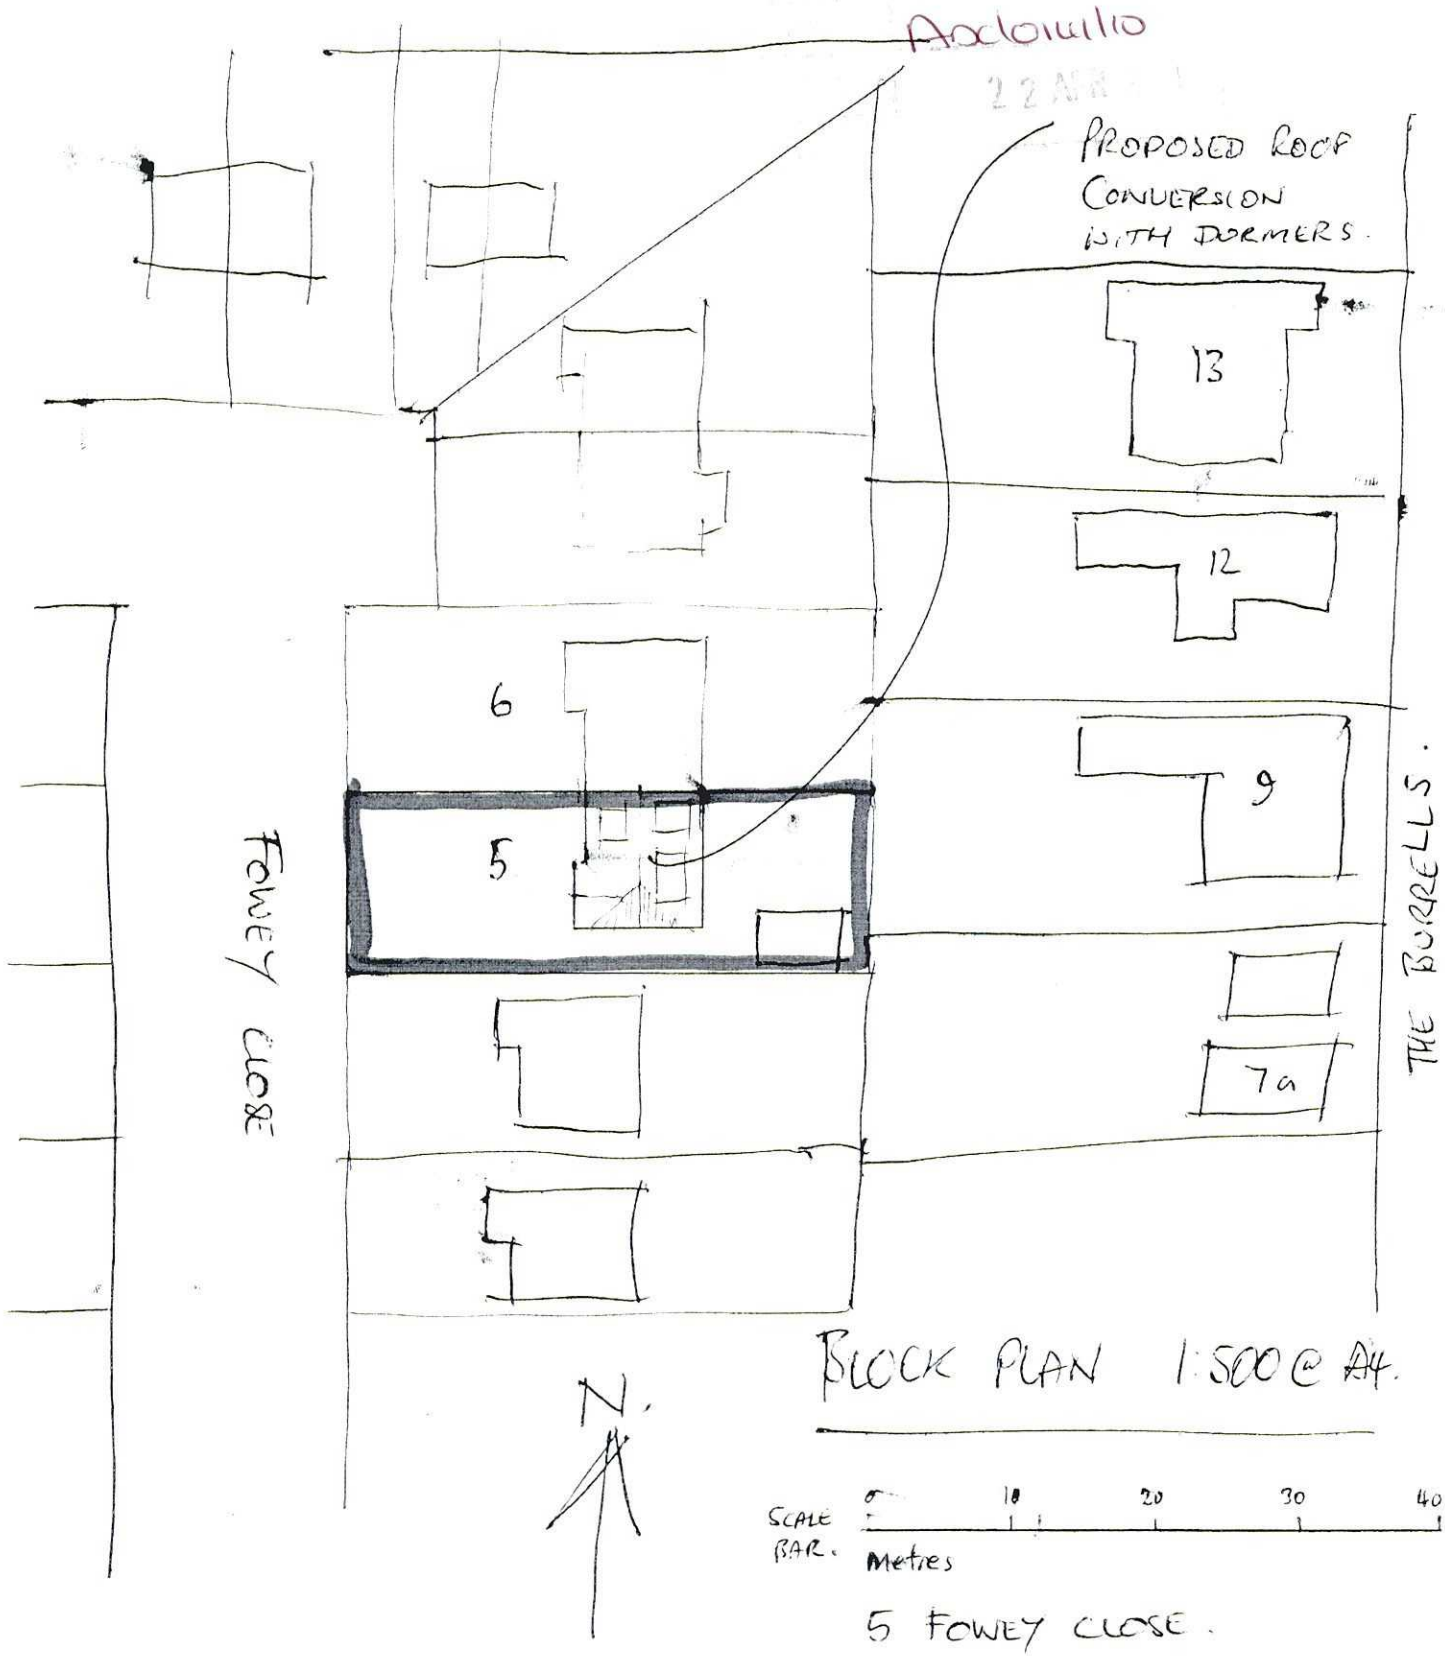

BLOCK PLAN 1:500 @ A4.

5 FOWEY CLOSE.