CDM 2015 Health & Safety Information

This information relates only to 'Significant Hazards' identified on this drawing and is to be read in conjunction with the Designer's Hazard Register.



Proposed West Elevation

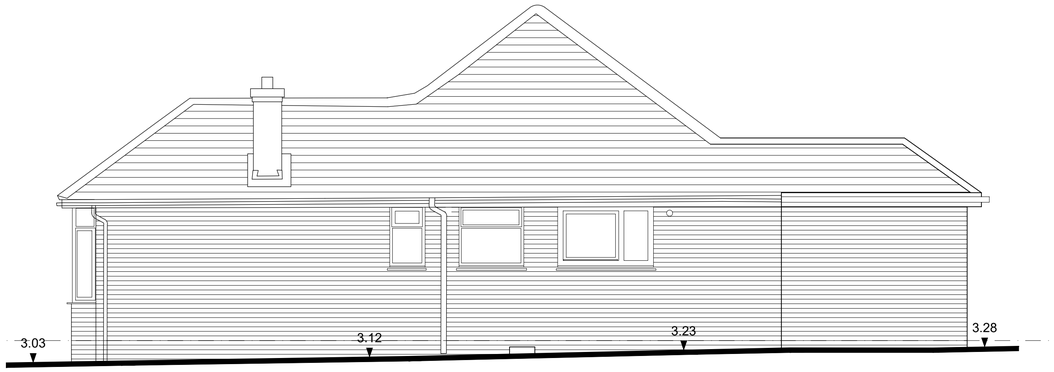

Proposed South Elevation



Proposed East Elevation

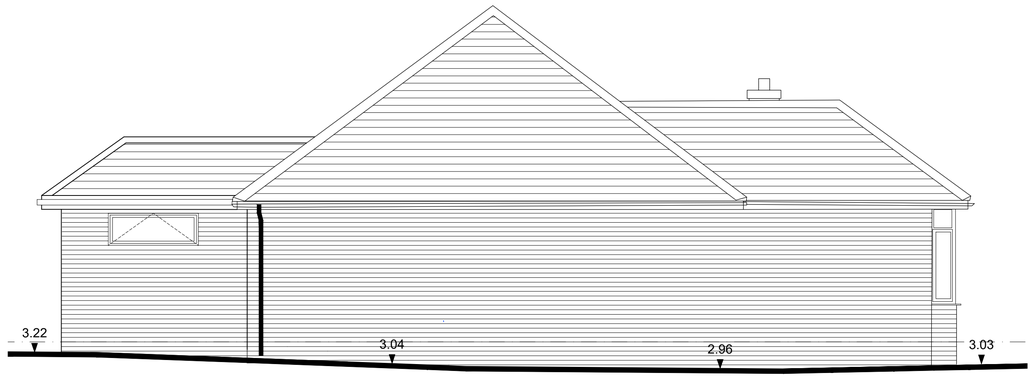

Proposed North Elevation

Proposed Materials:
-Facing Brickwork to match existing
-Roof tiles to match existing
-Windows to match existing
-Gutters and rwp to match existing

Rev	Date	Revision Details	Dr	Ch
B	20.07.22	Removed section from sheet	IM	SM
A	20.07.22	Revised proposed eaves height and added material list	IM	SM

Client's Name: Brighton & Hove Albion

Drawing Title: Proposed Elevations & Section

Drawn: IM | Checked: SM | Date: 11.07.22

Job No: 7052-ECE-V1-XX-DR-A-0203-B | Drawing No | Rev

Job Title: No.36 Barfield Park, Lancing

Scale: 1:50 @ A1 / 1:100 @ A3

metres 1 2 3 4

Status: APPROVAL

London: 76 Great Suffolk Street
London, SE1 0BL
T 0207 928 2773 E london@ecearchitecture.com
Sussex: Brooklyn Chambers, 11 Goring Road
Worthing, West Sussex, BN12 4AP
T 01903 248777 E sussex@ecearchitecture.com
Bristol: Westworks, Colston Tower
Colston Street, Bristol, BS1 4XE
T 0117 214 1101 E bristol@ecewestworks.com
ECE Architecture
www.ecearchitecture.com

CAD Plot date: 20/07/2022 - 14:03:45 7052 barfield road - bungalow.dwg

© ECE Architecture Limited. No dimensions to be scaled from drawing except for the purposes of Planning Applications. The contractor should check all dimensions on site. It is the contractors responsibility to ensure compliance with Building Regulations.