

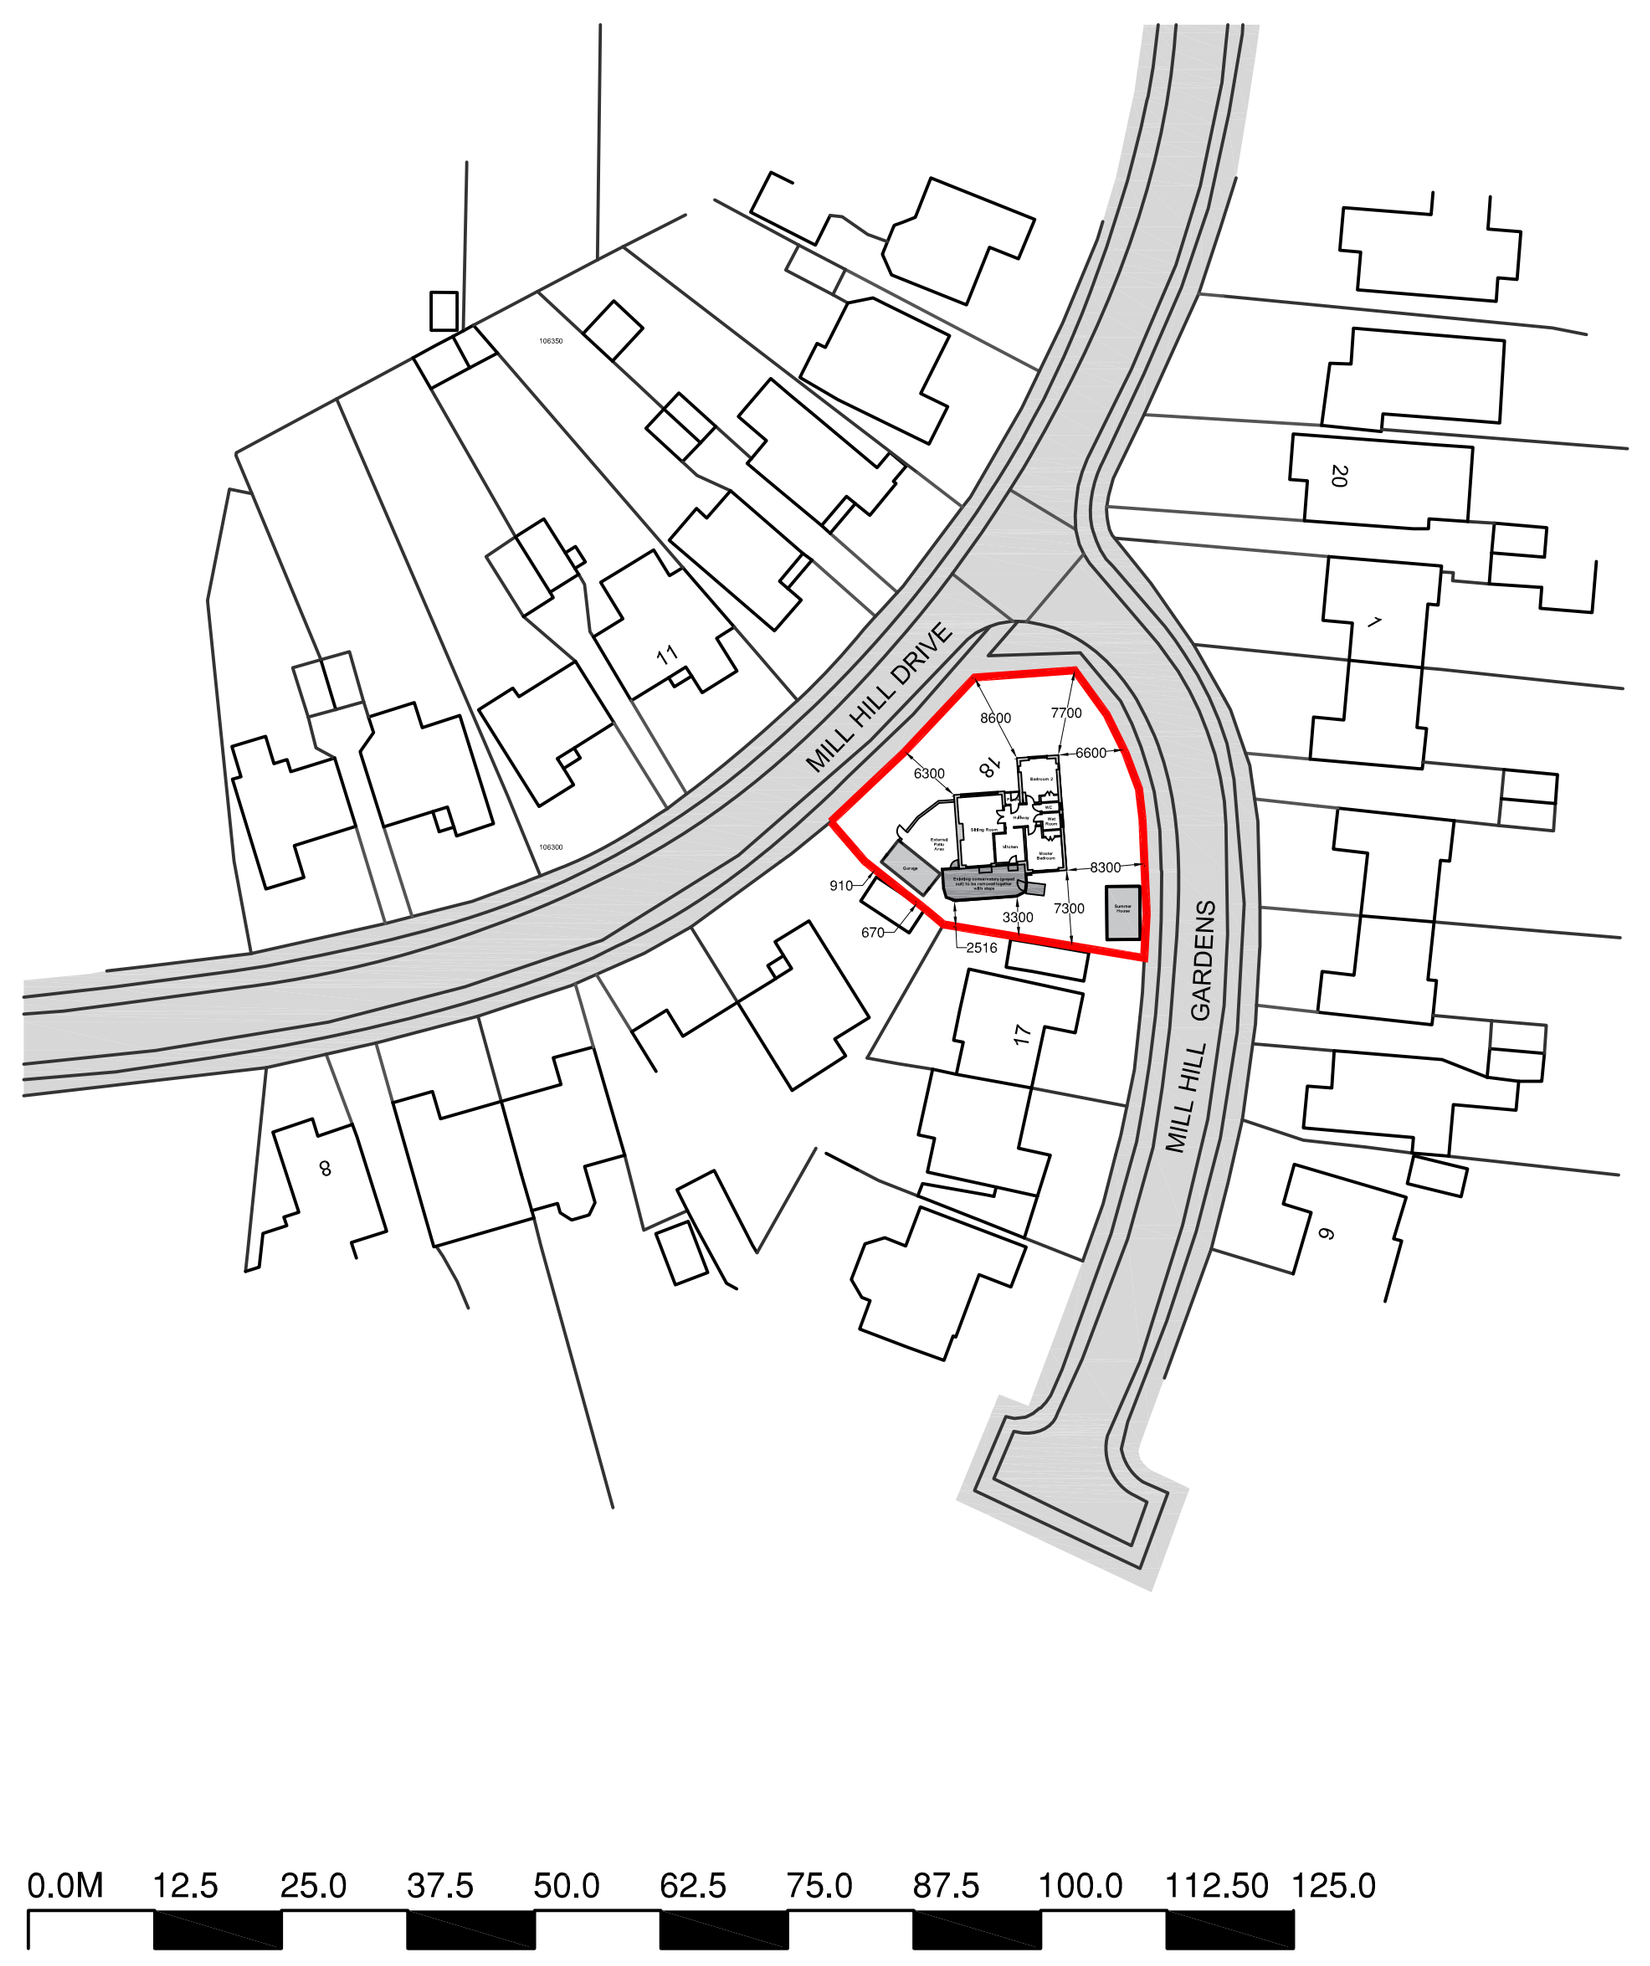



Location Plan at 1:1250 Scale

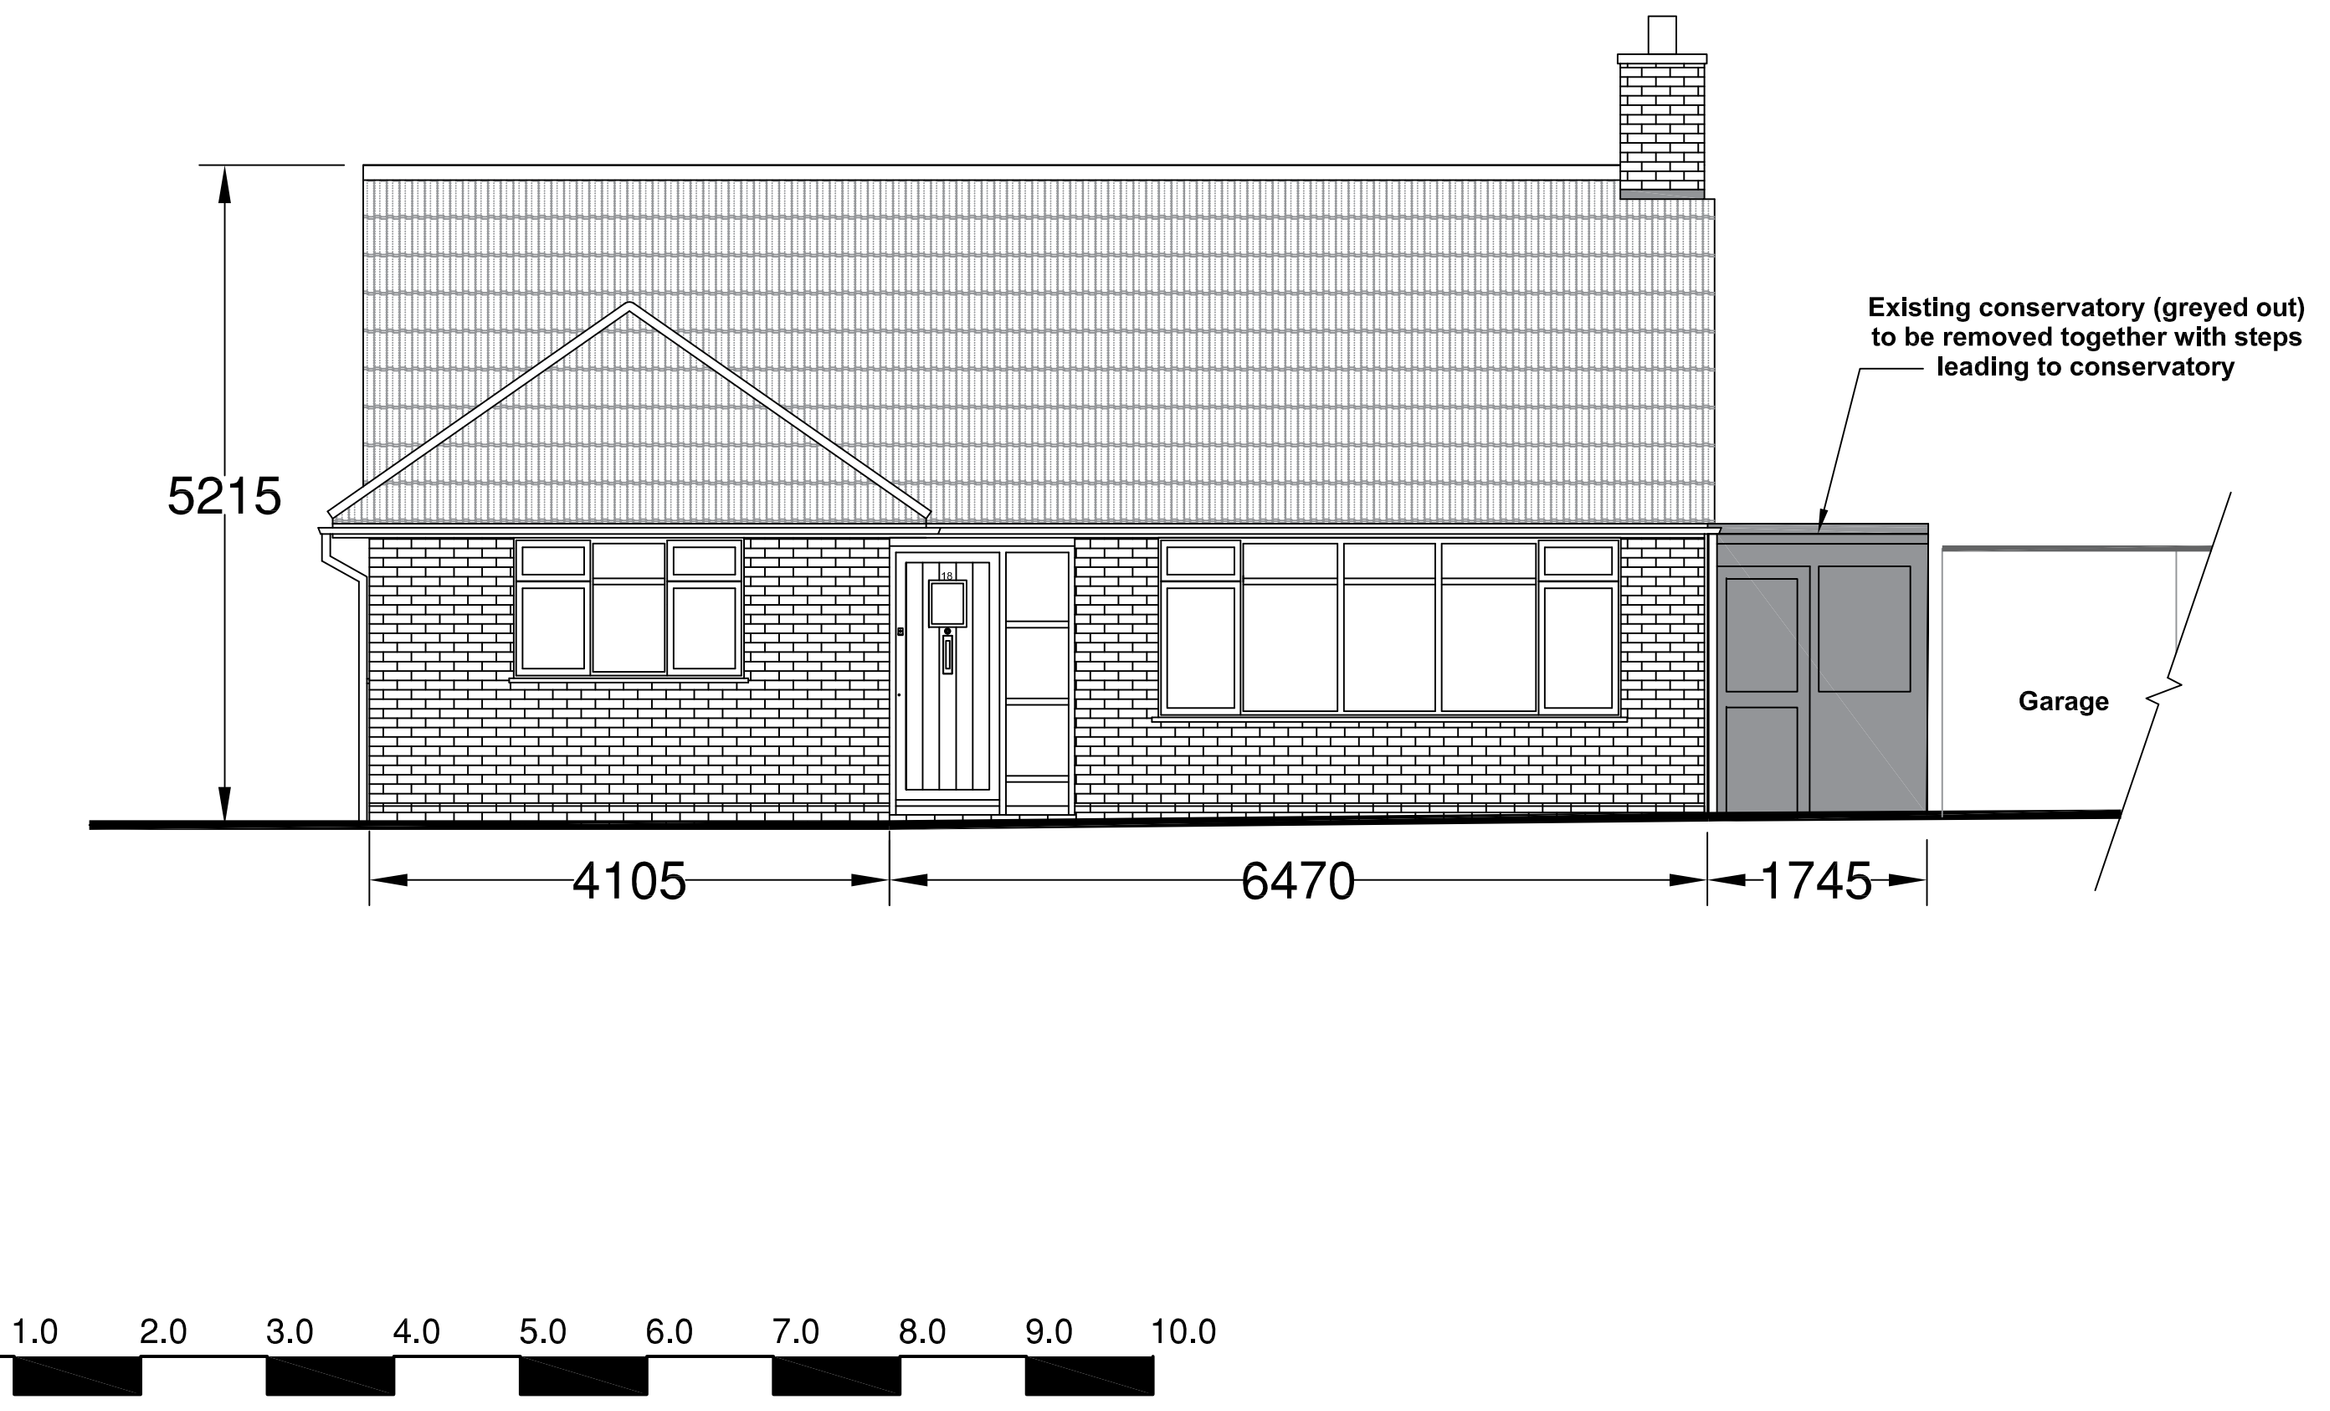


Existing Front Elevation (North) at 1:100 Scale

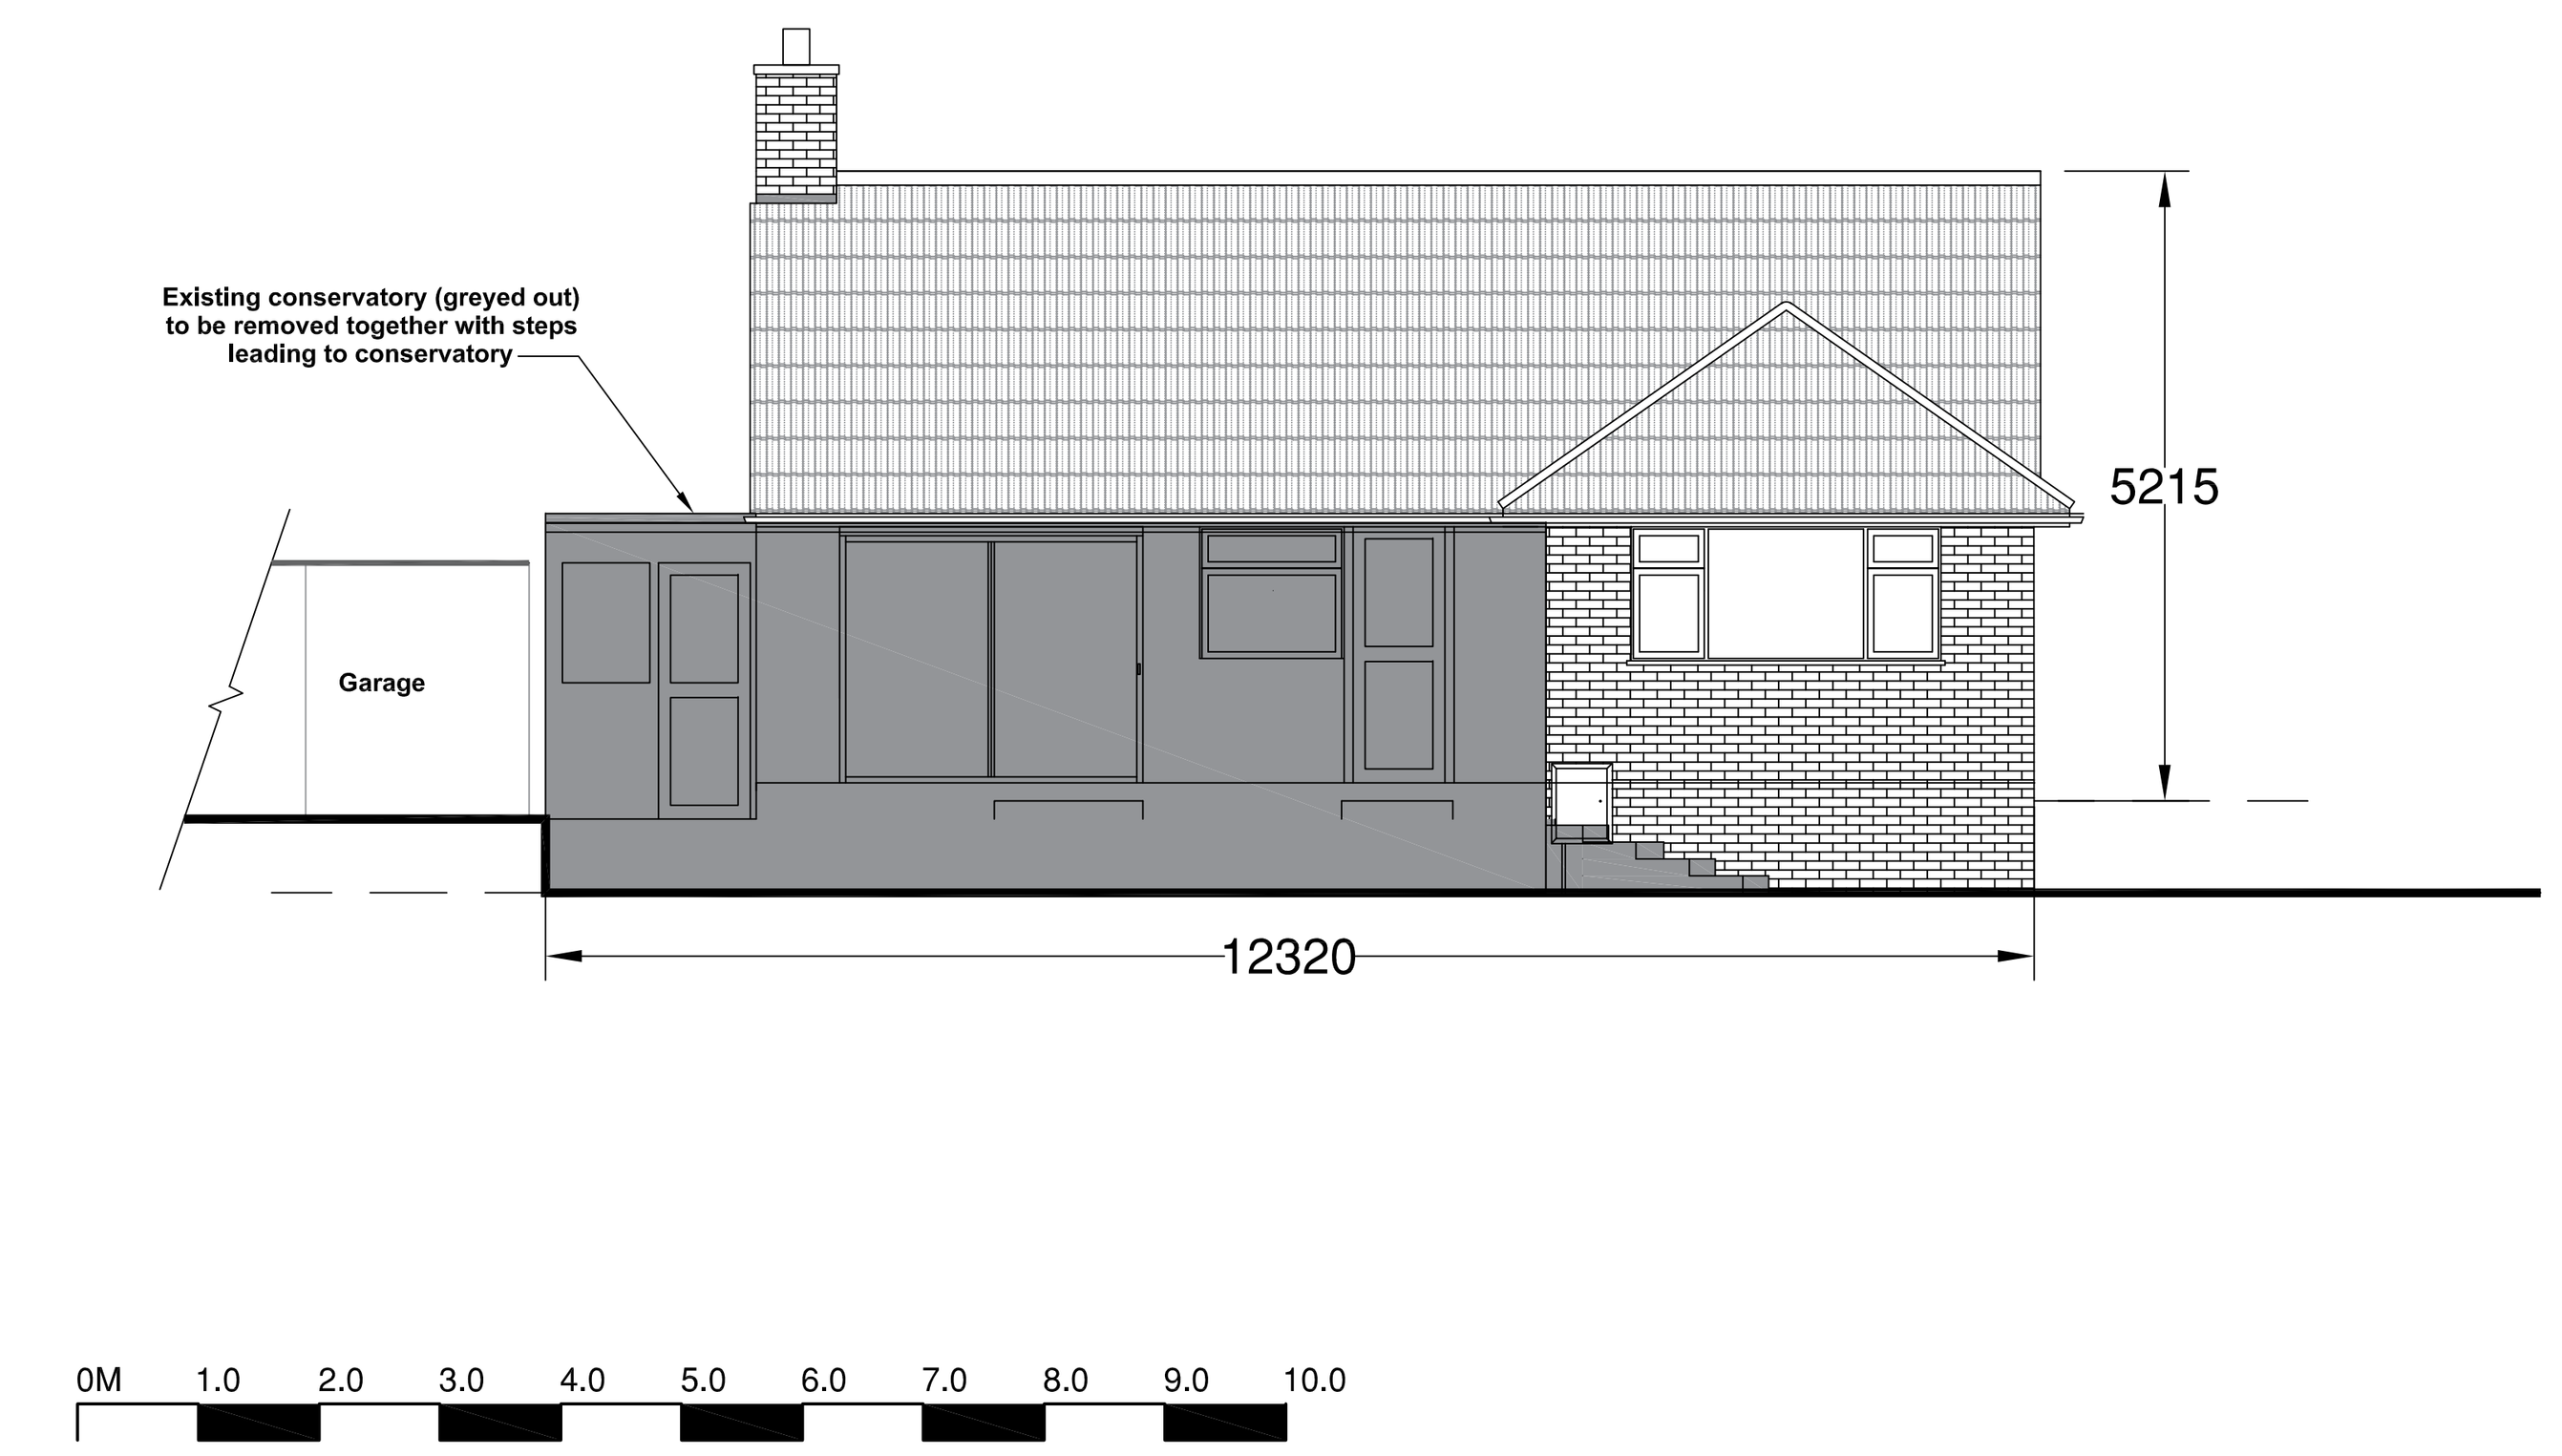


Existing Rear Elevation (South) at 1:100 Scale

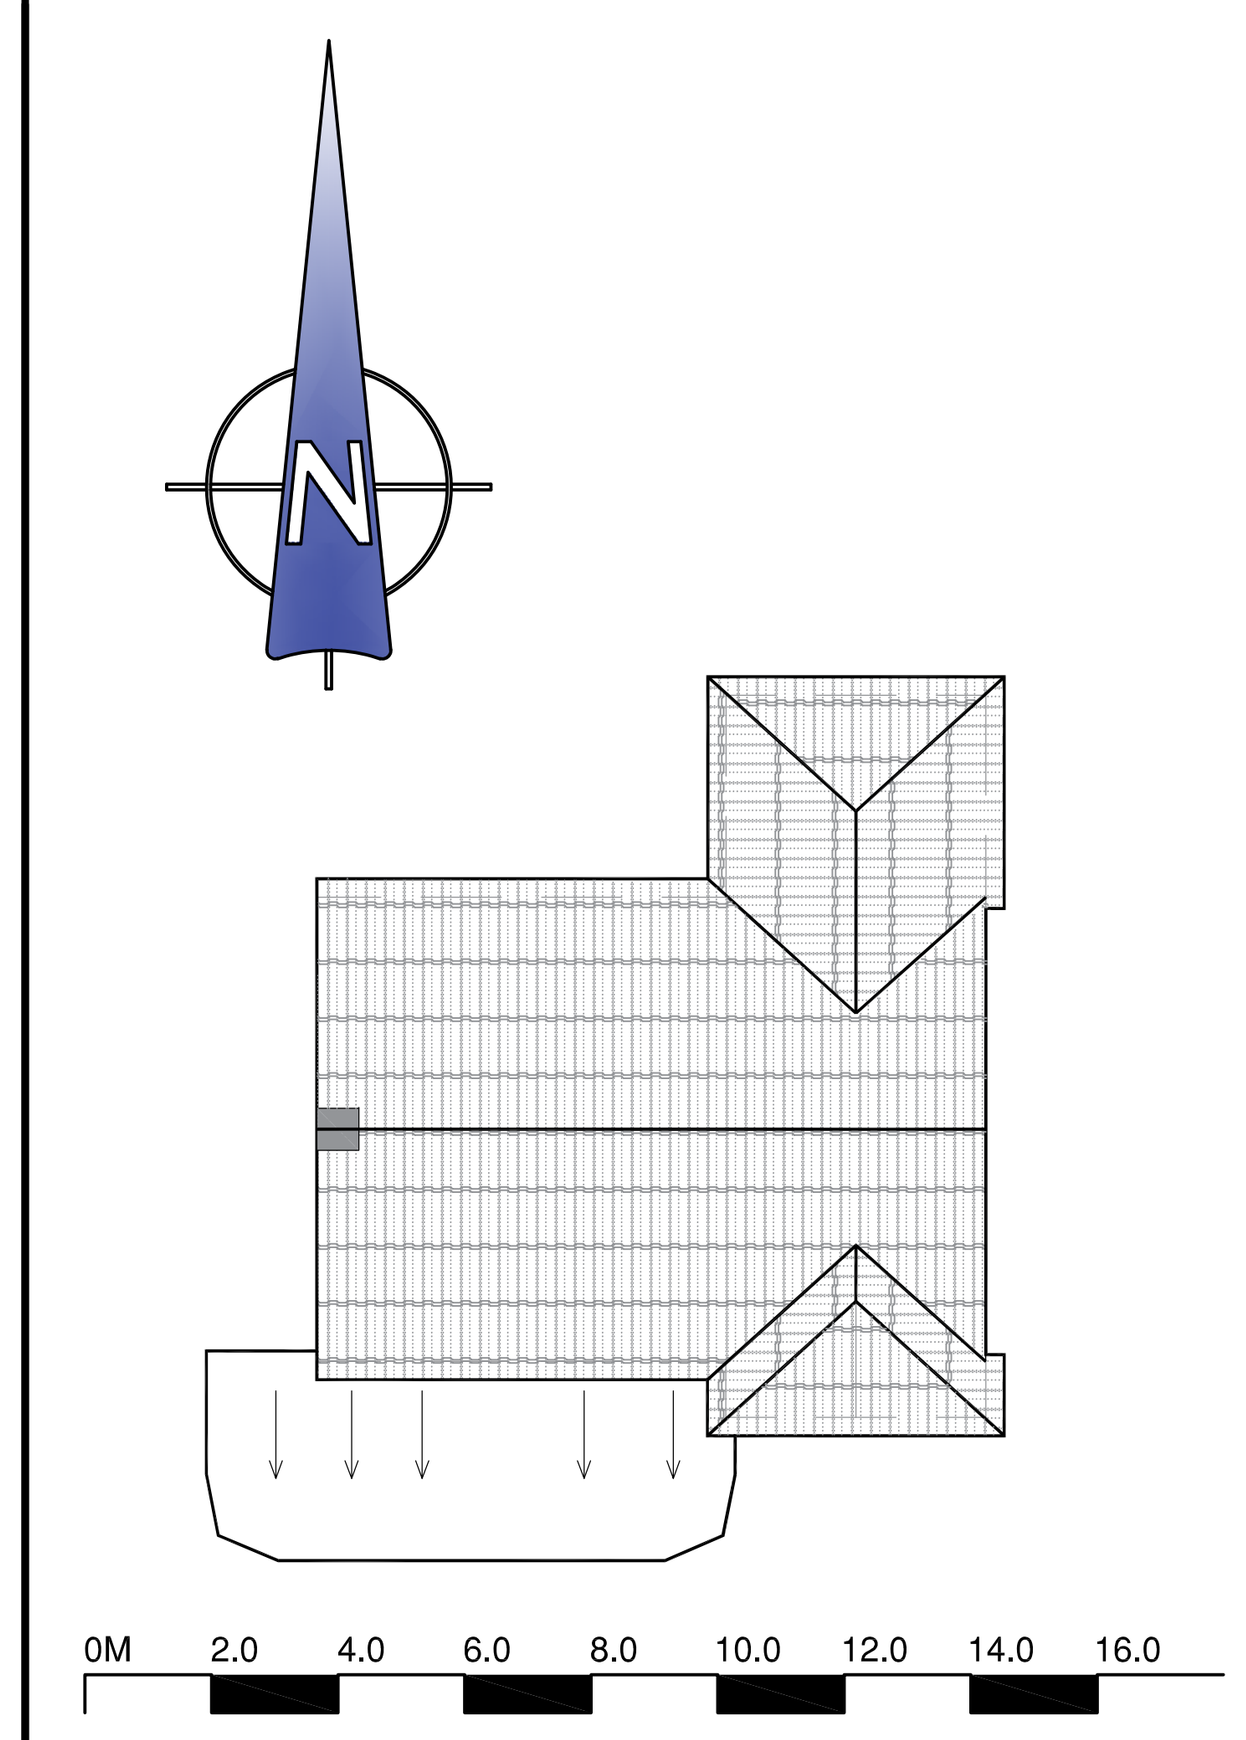


Existing Roof Plan at 1:200 Scale

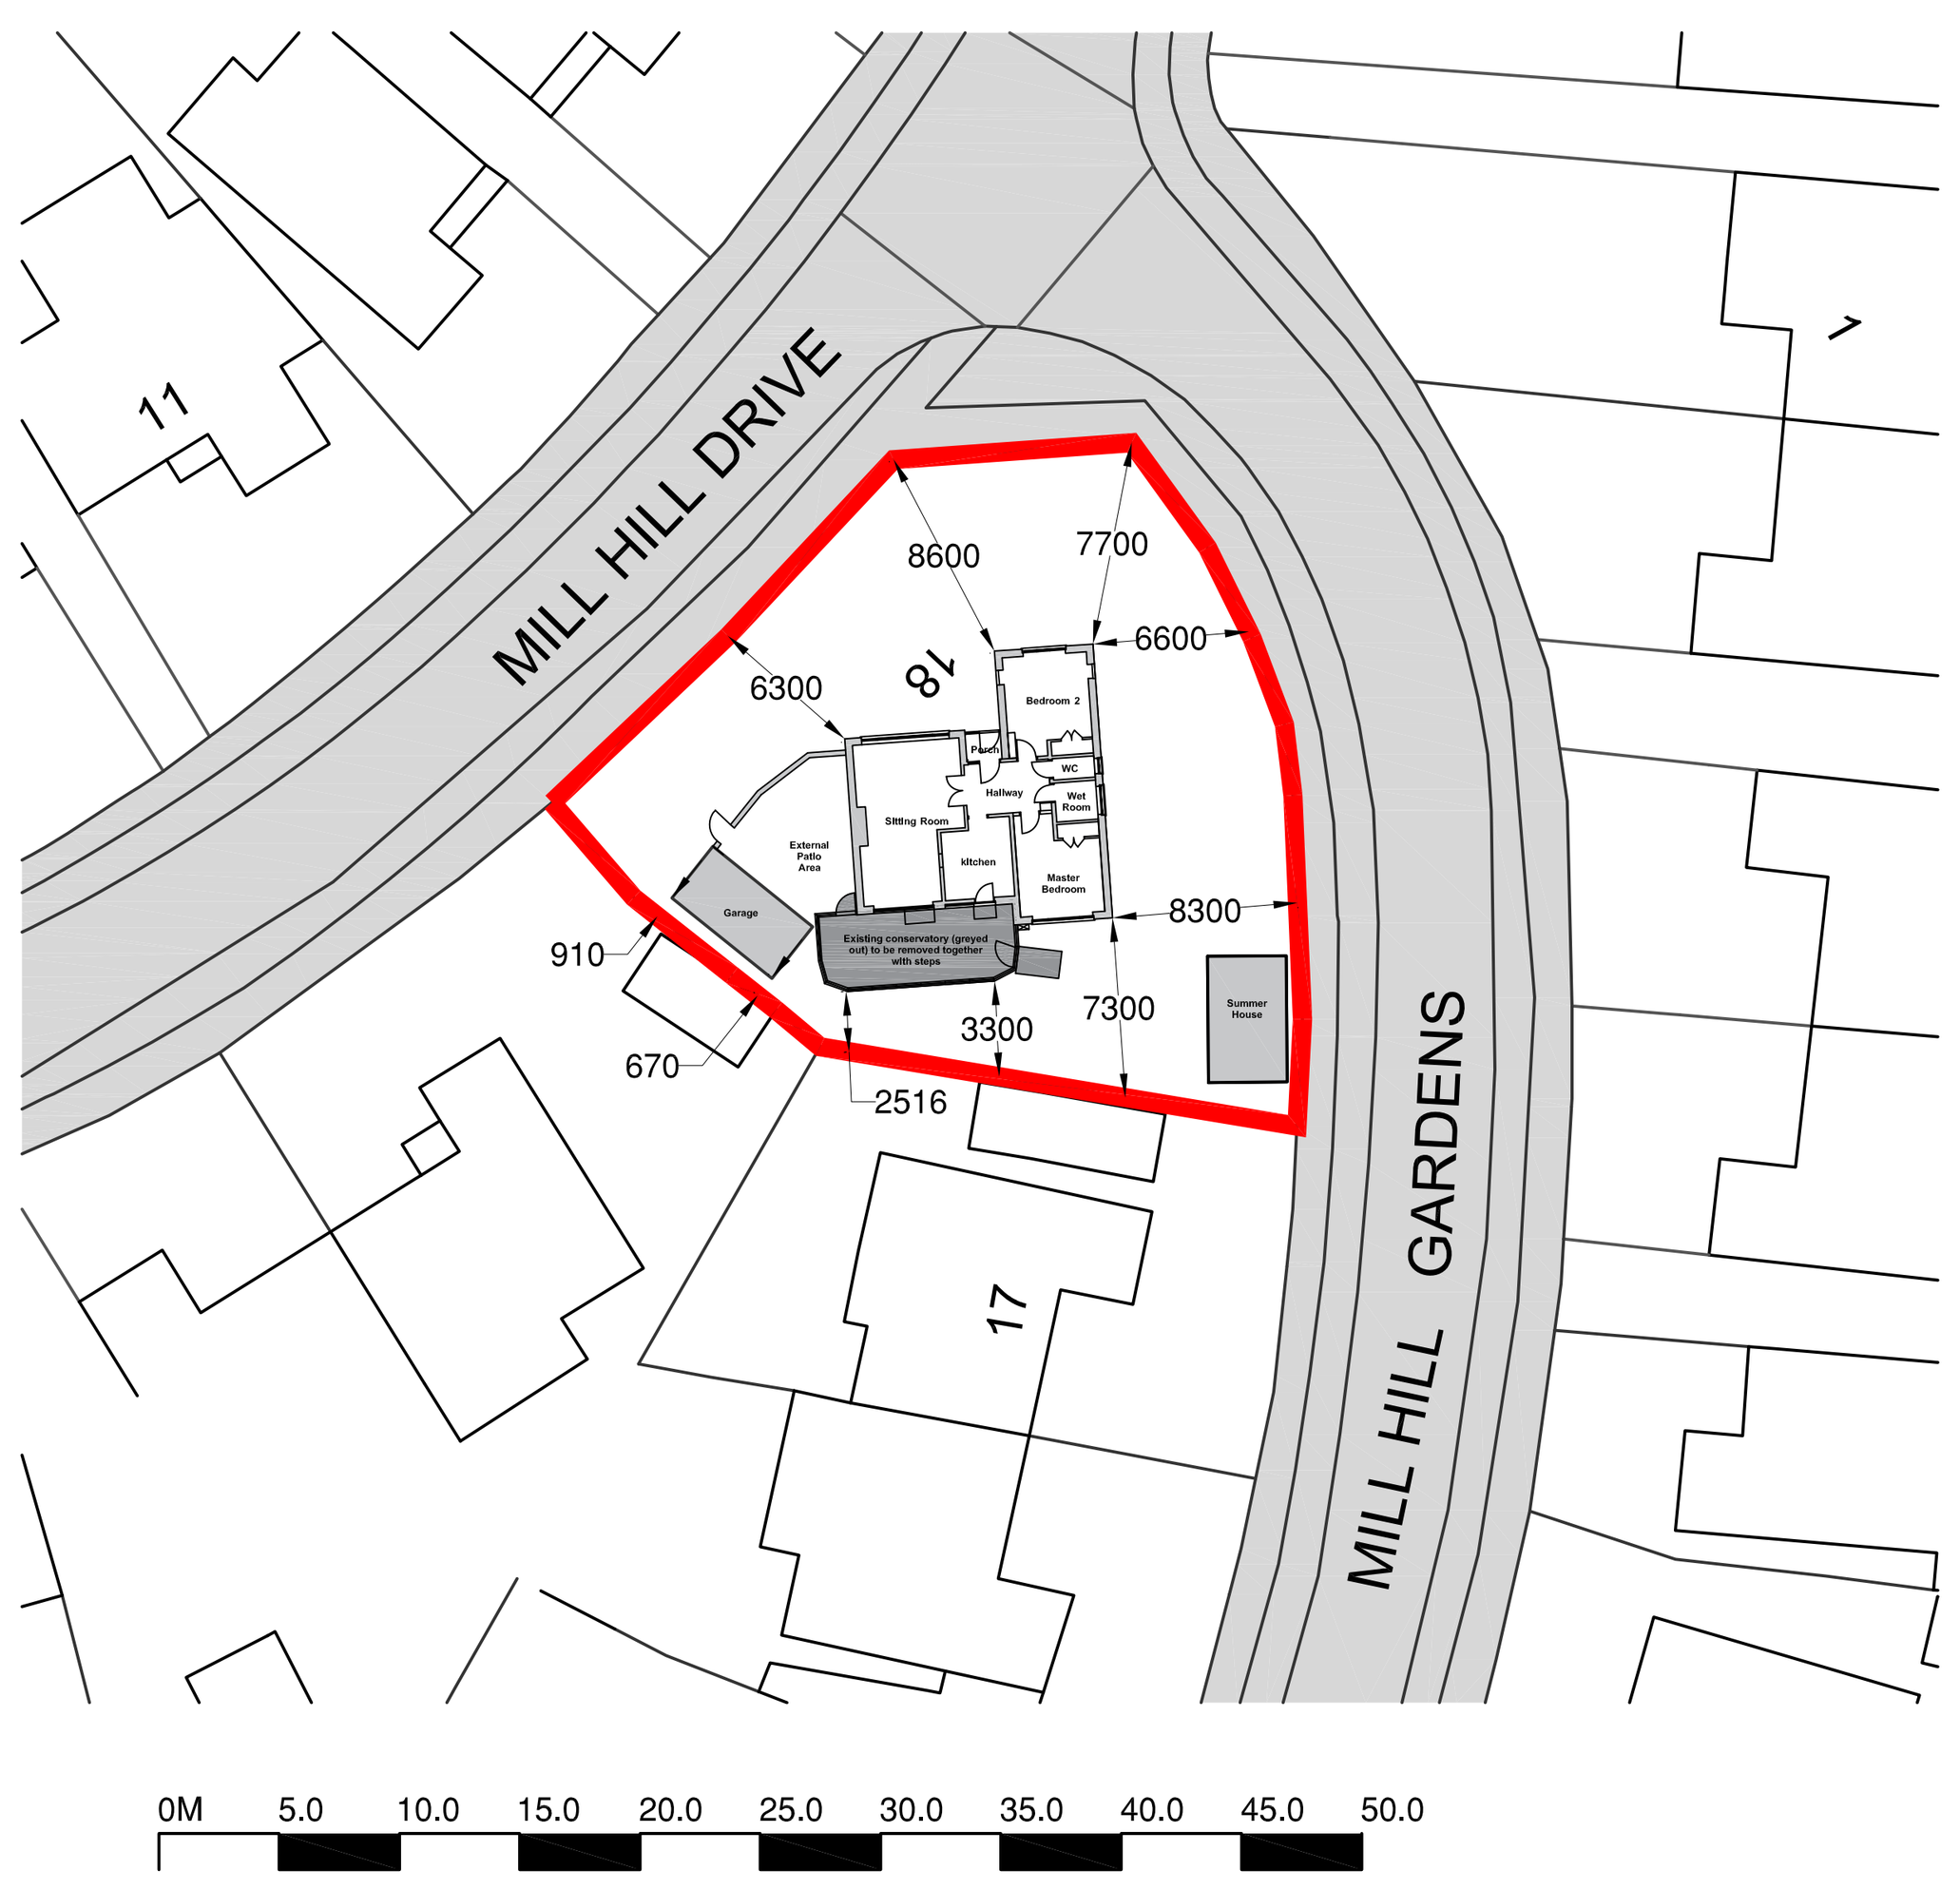


Site Plan at 1:500 Scale

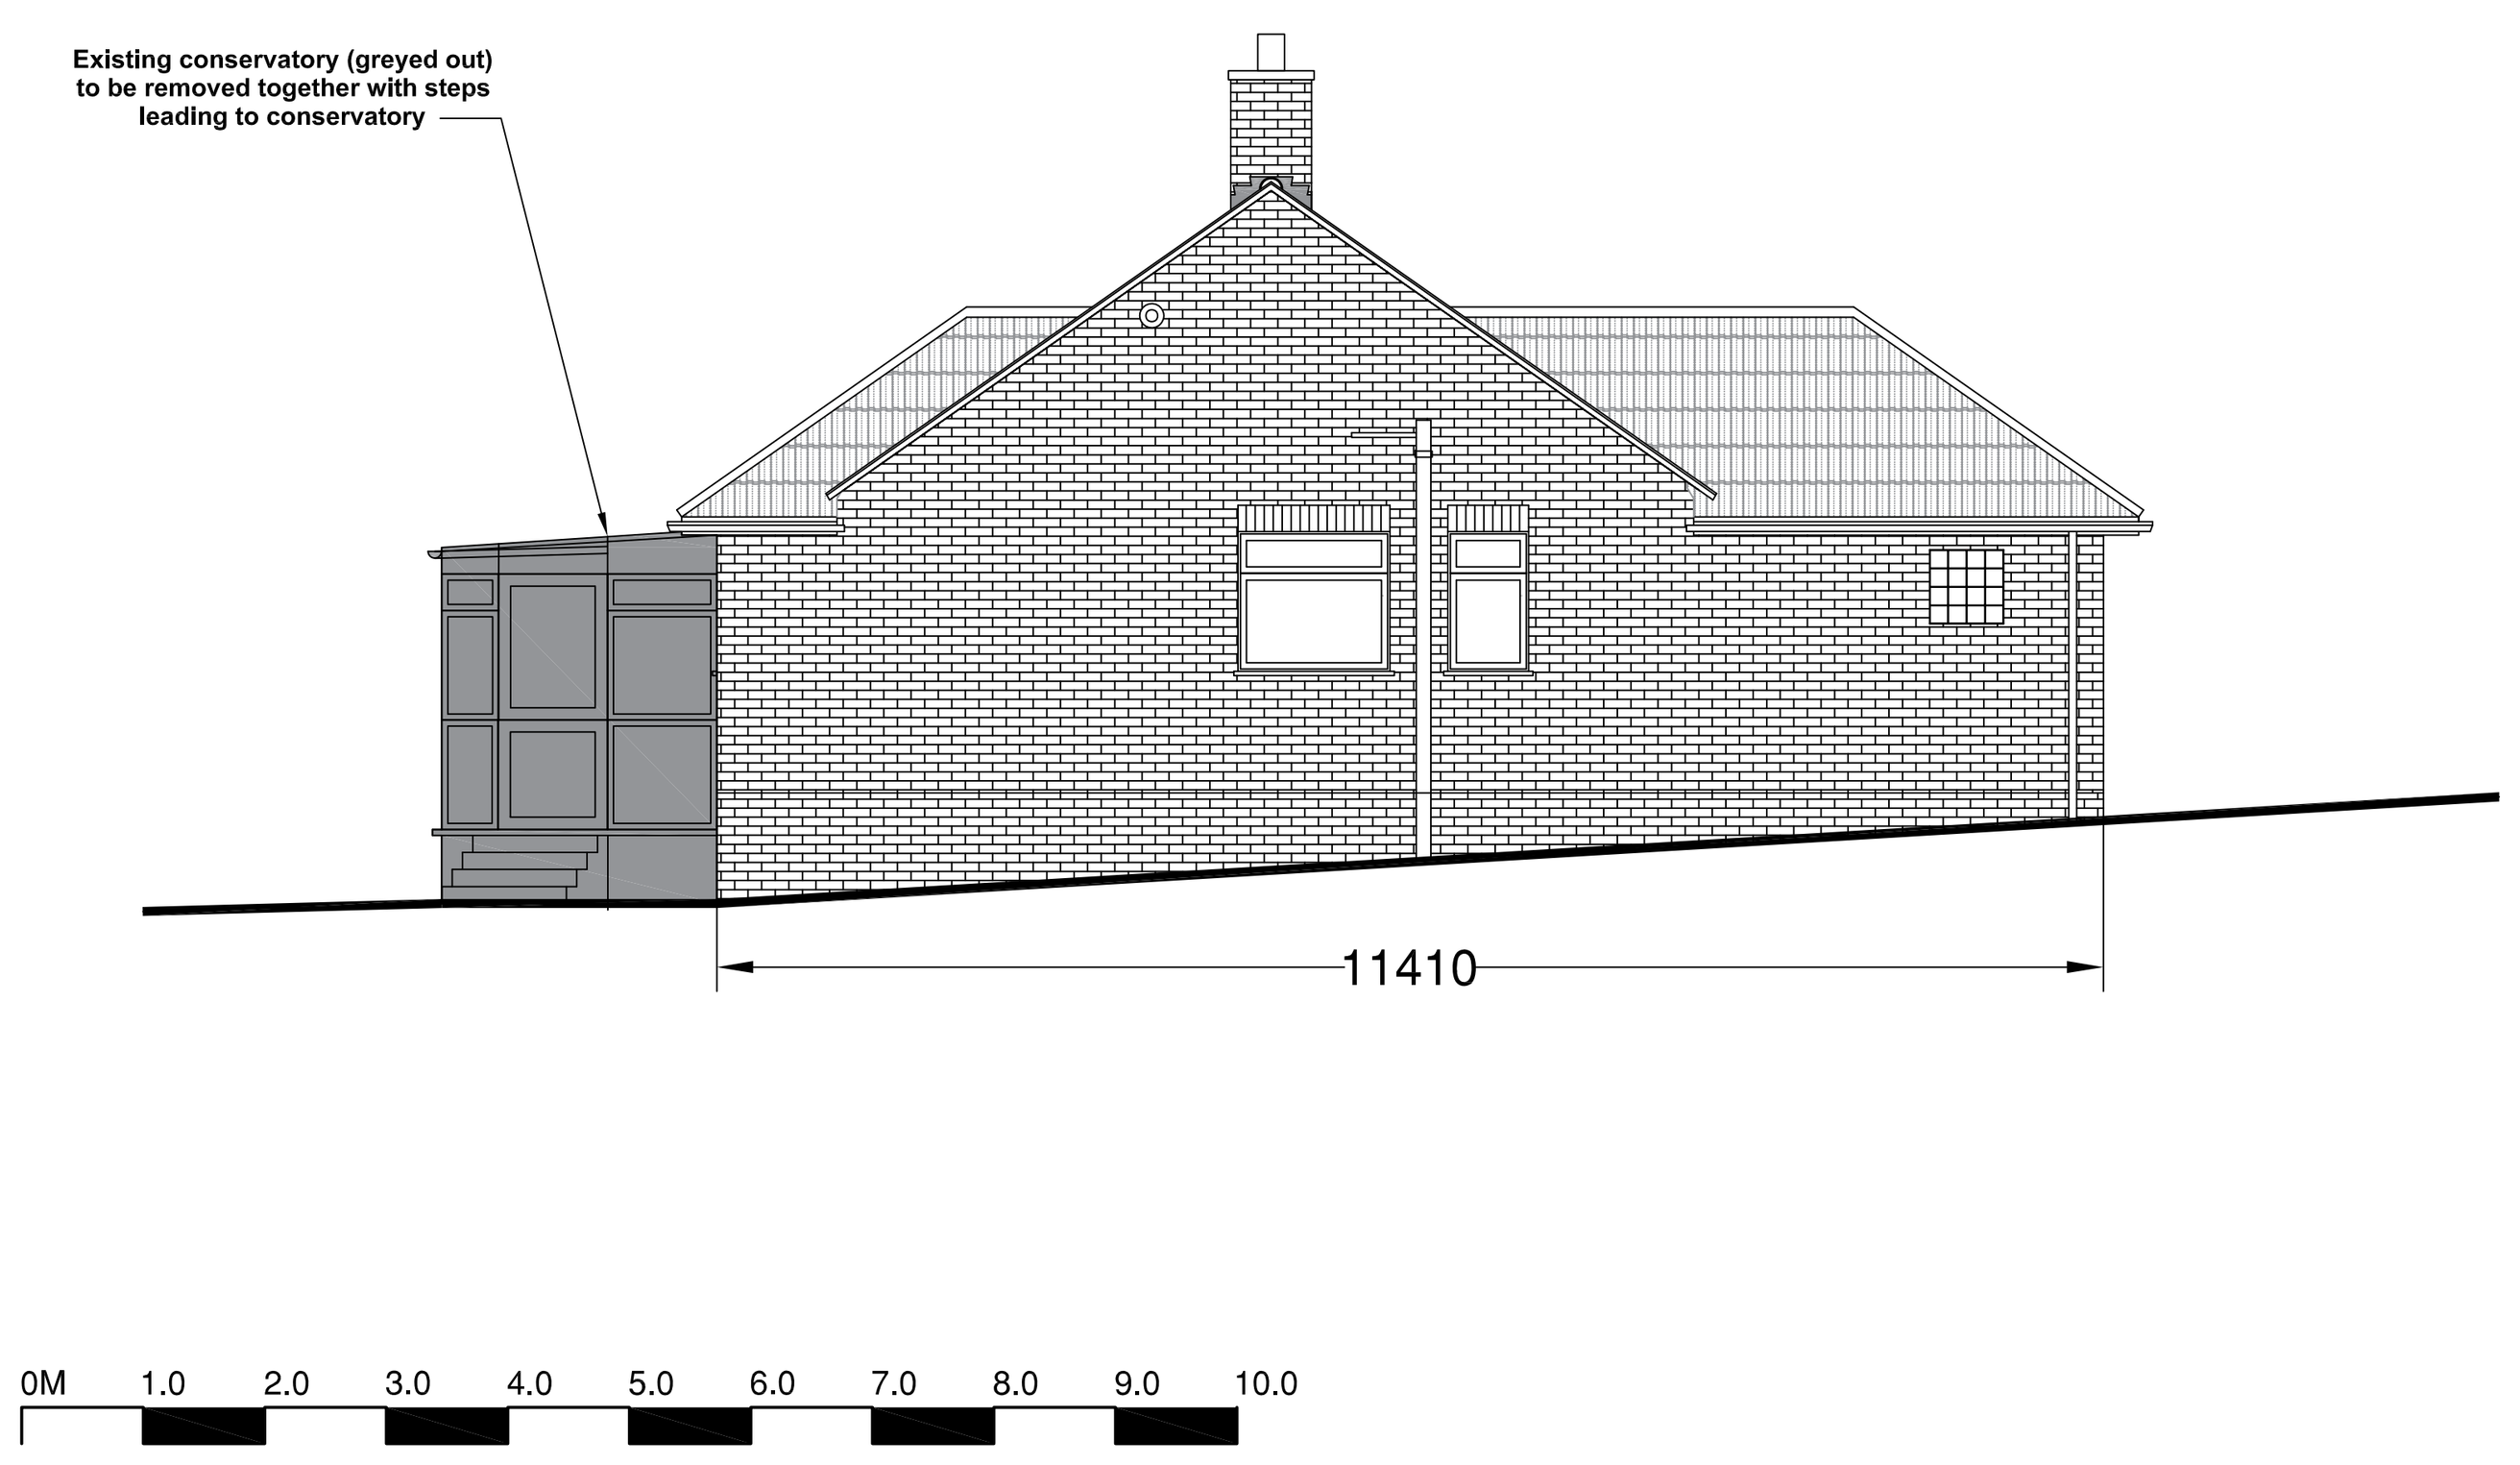


Existing Side Elevation (East) at 1:100 Scale

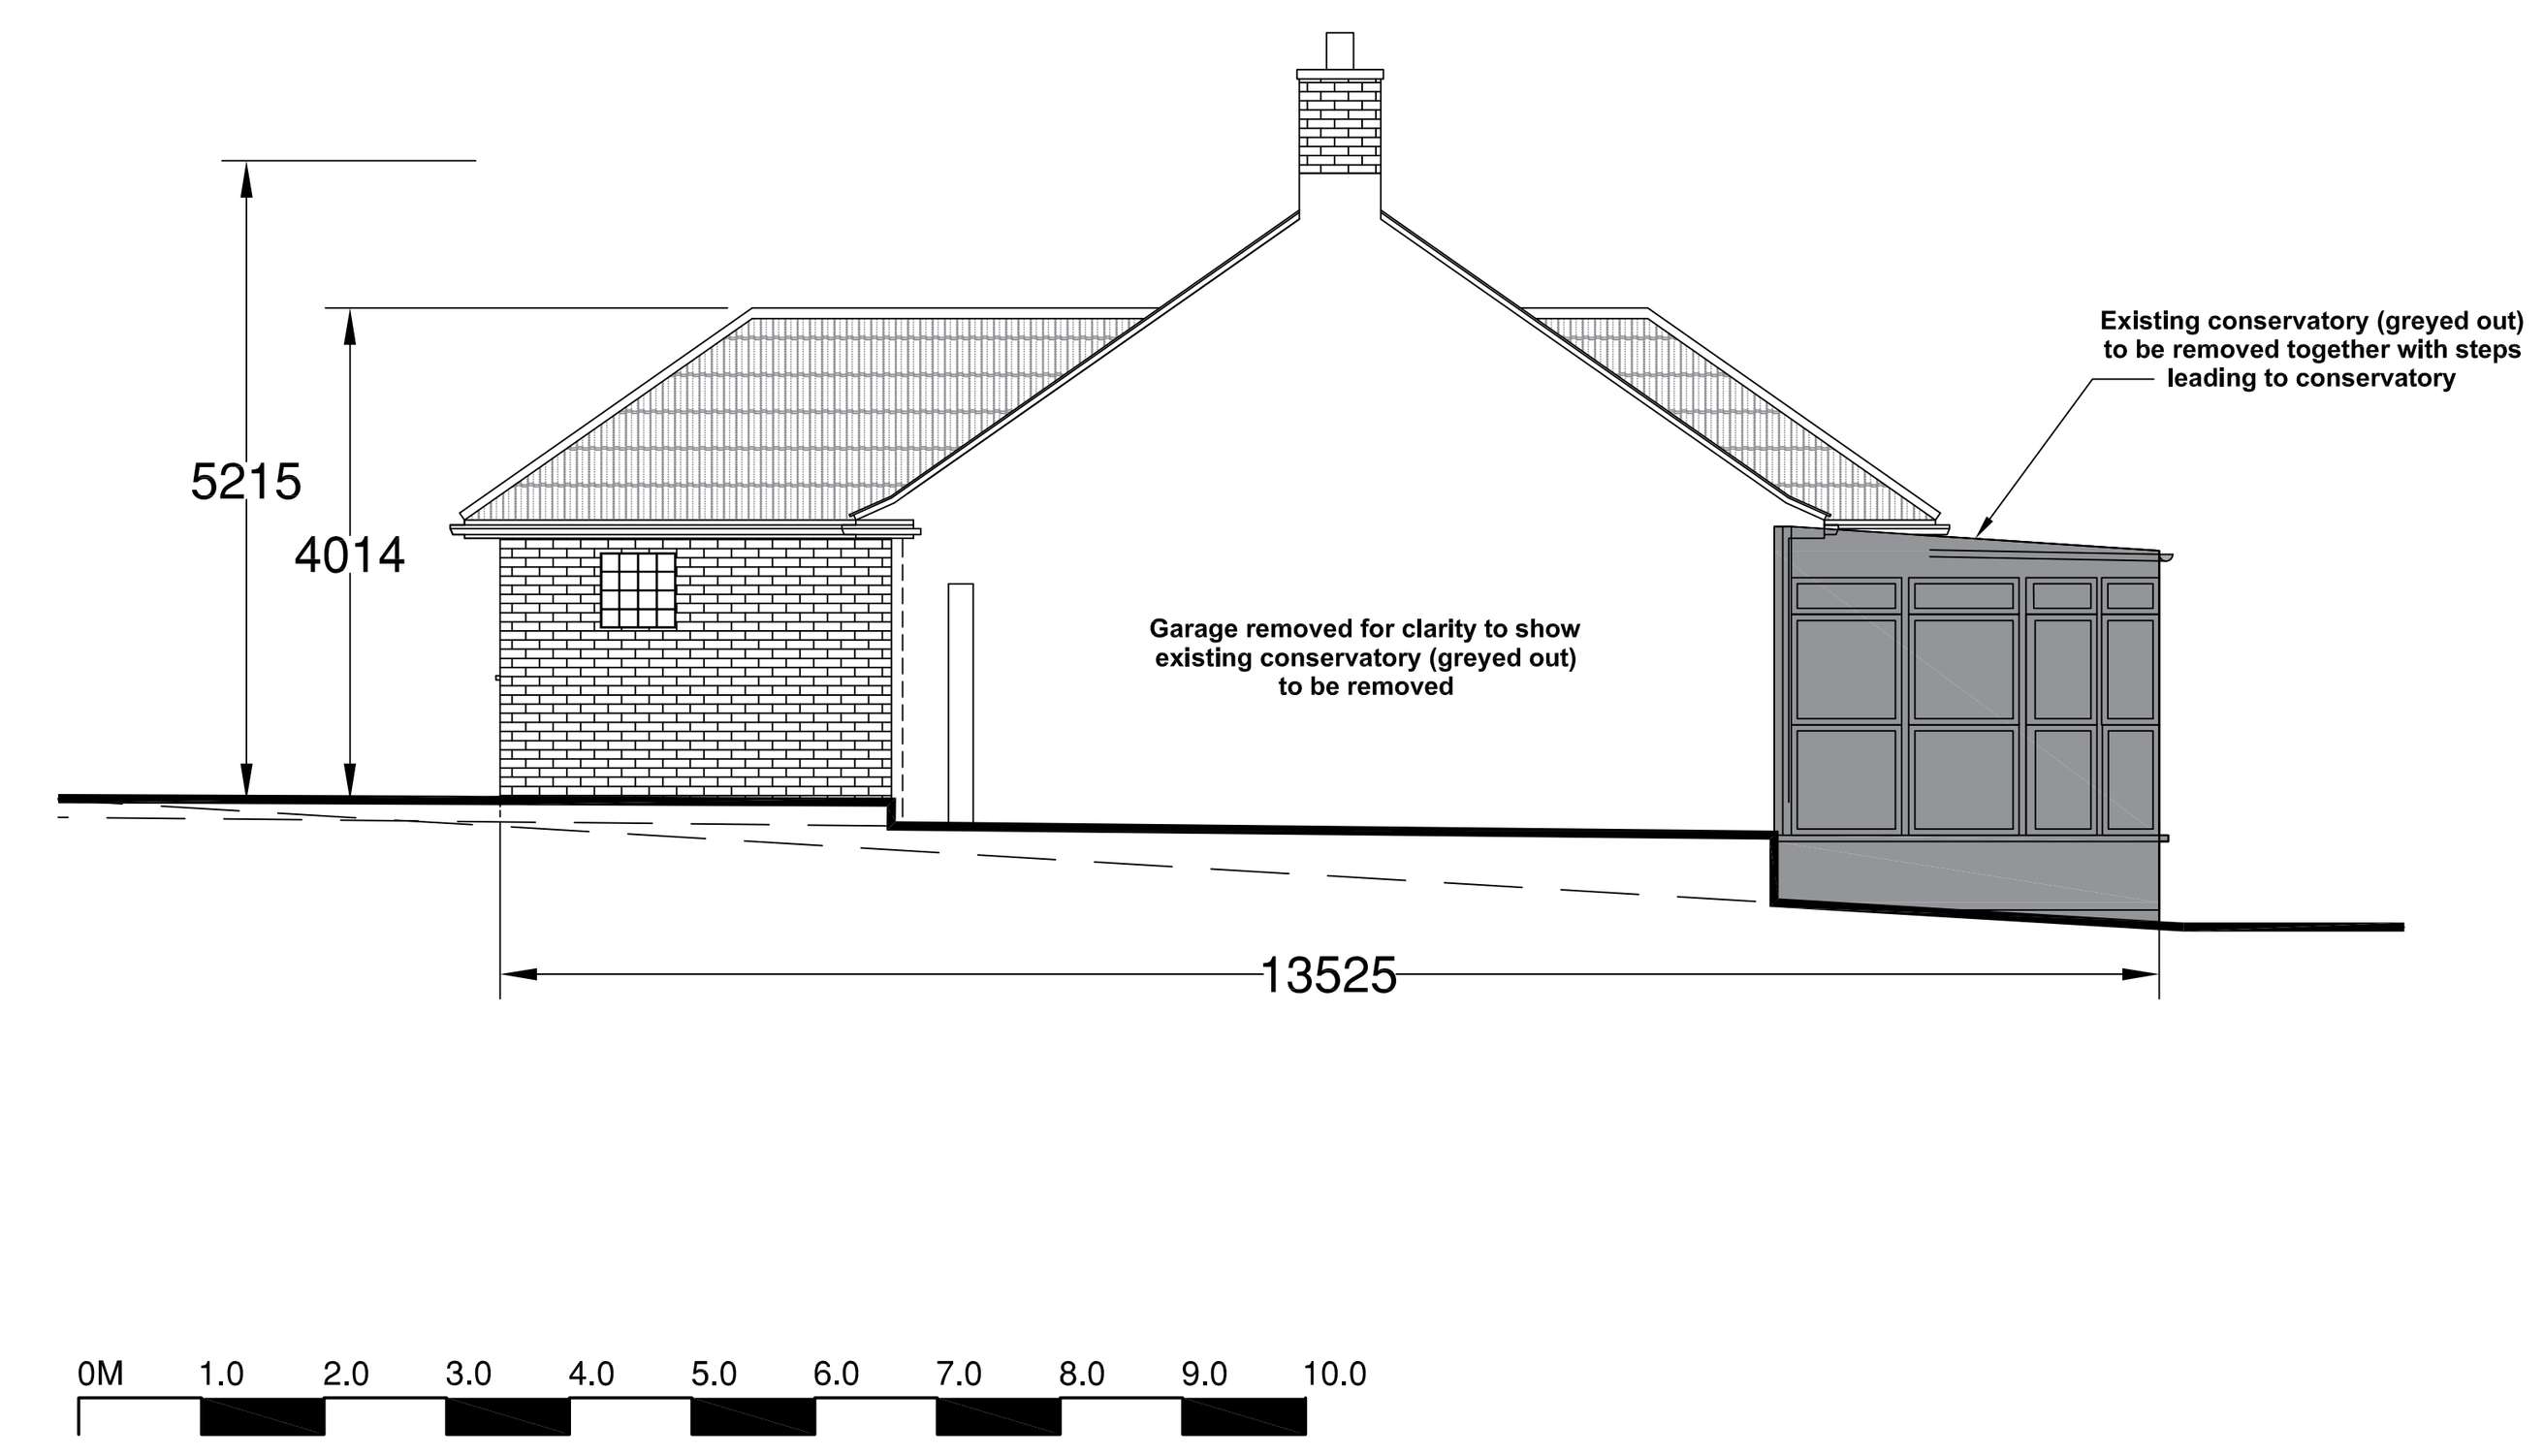


Existing Side Elevation (West) at 1:100 Scale

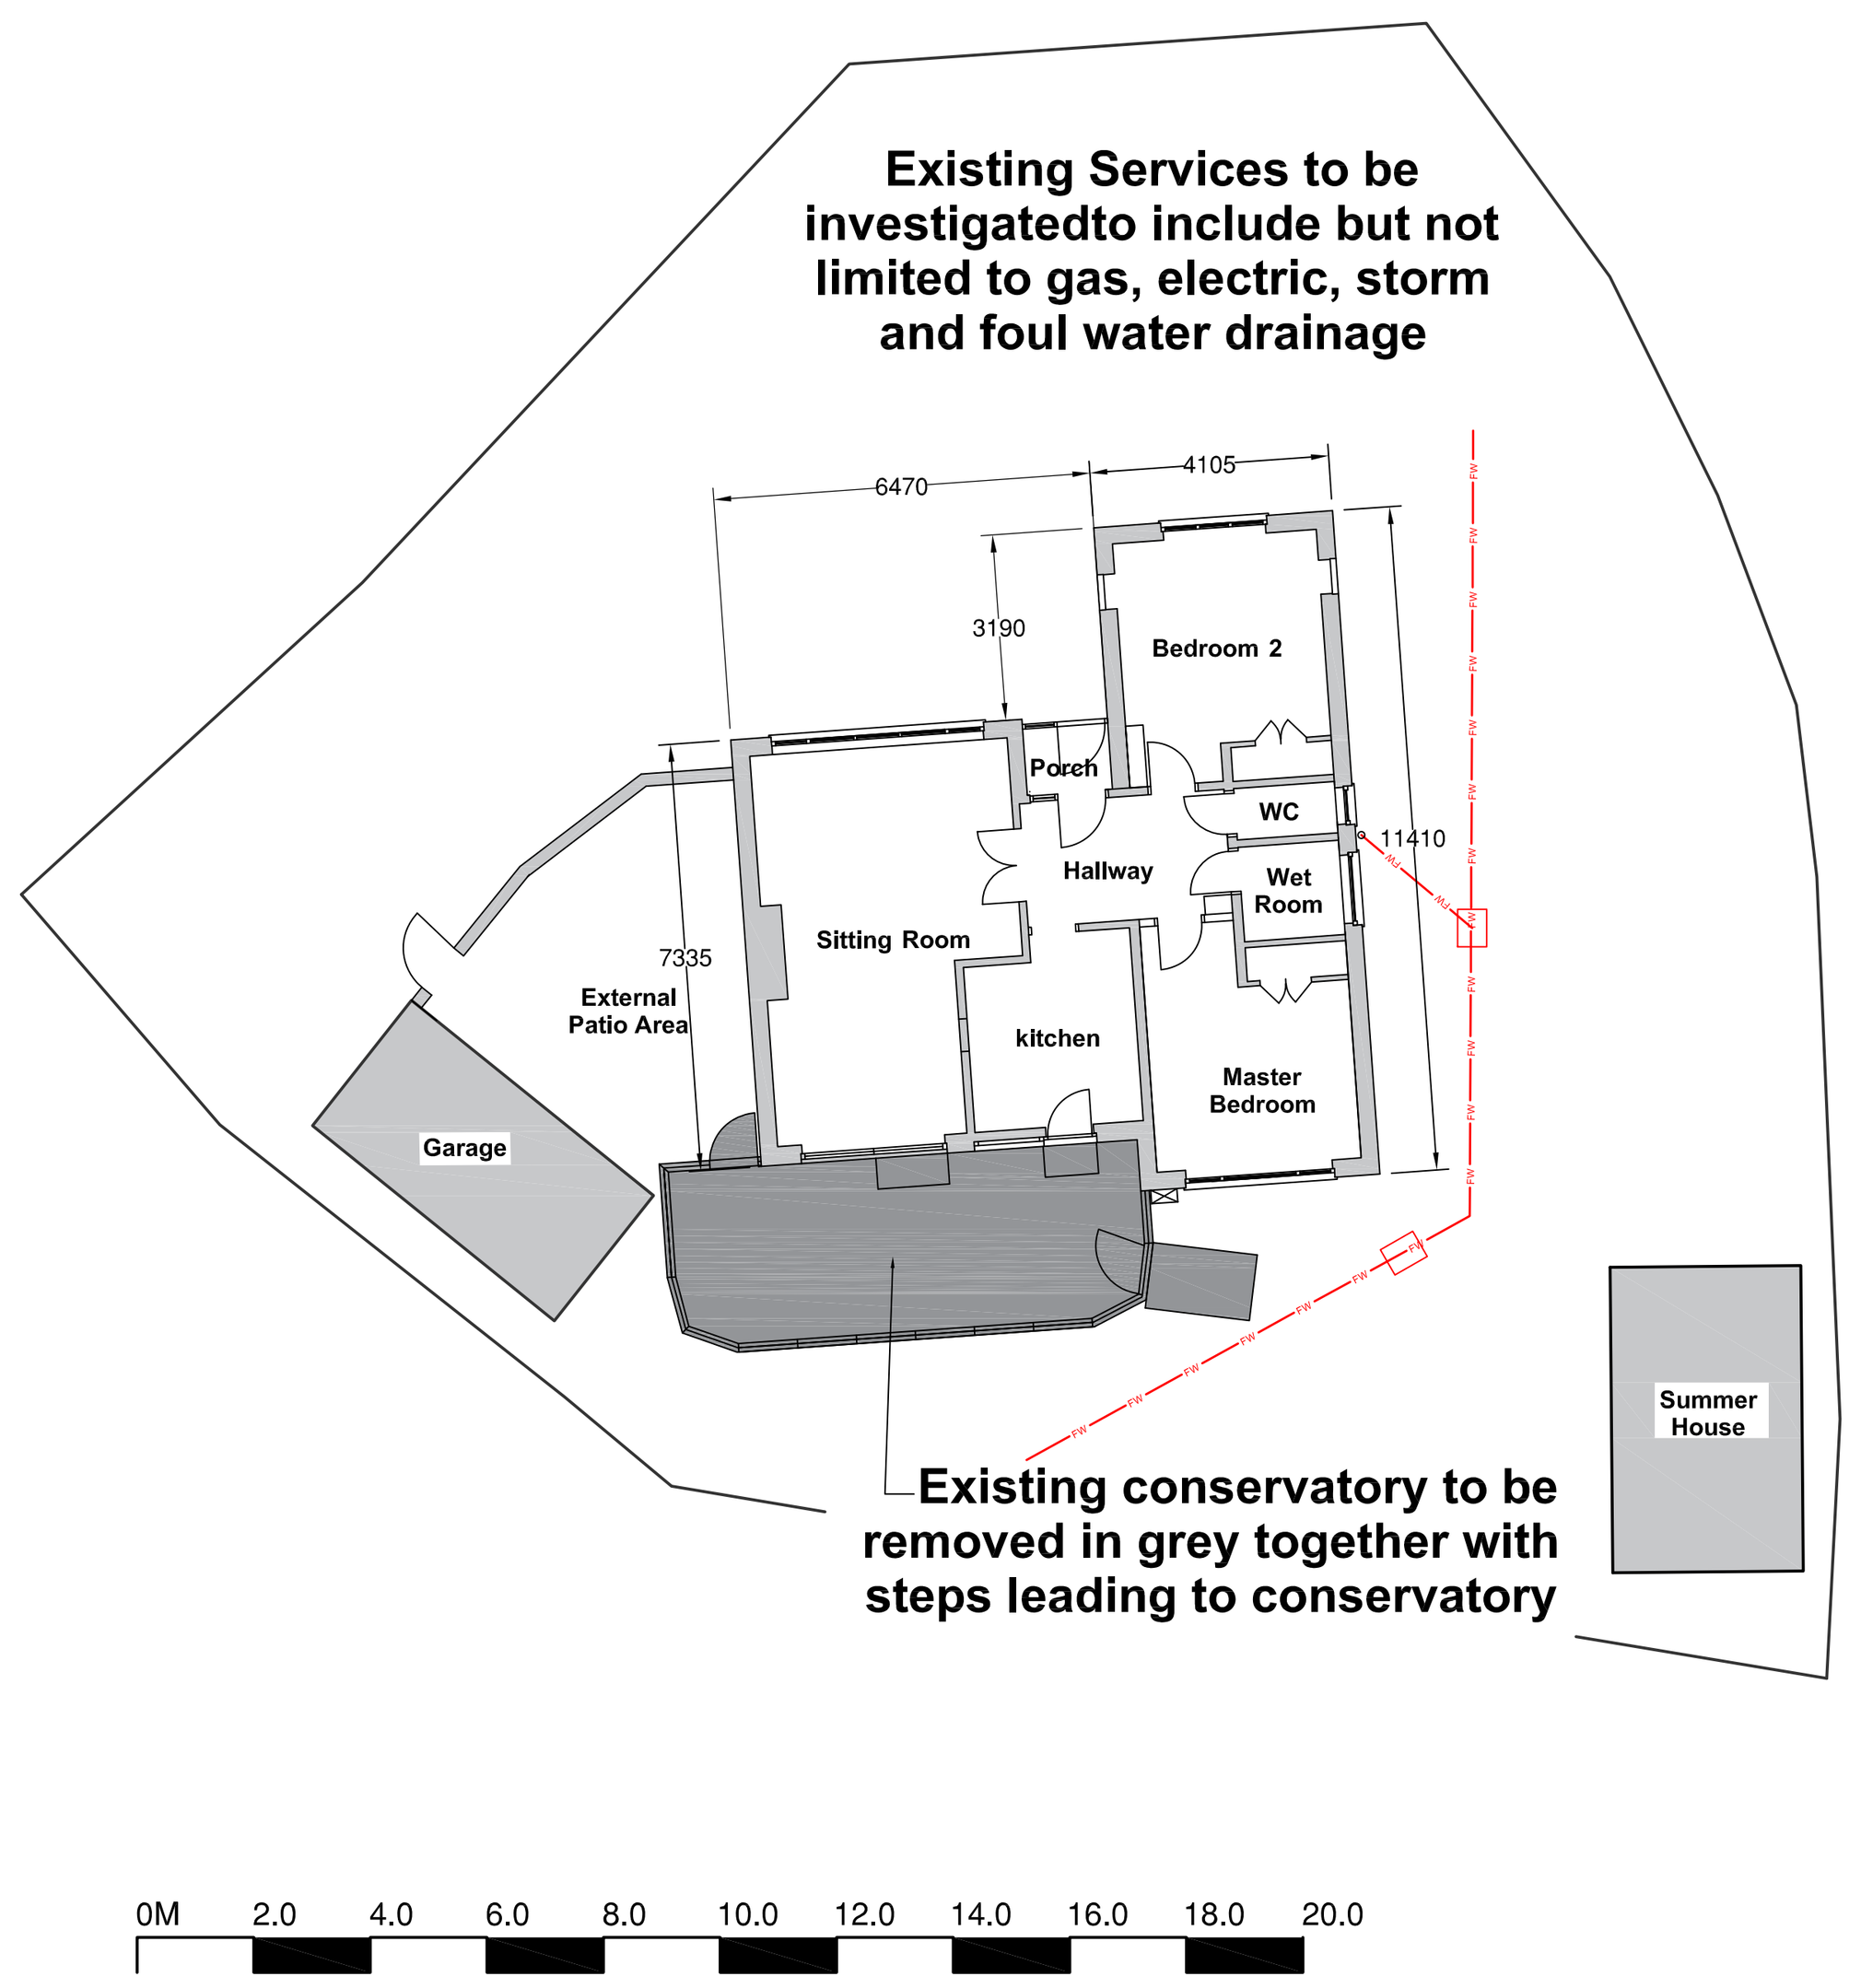

Existing Site Layout at 1:200 Scale

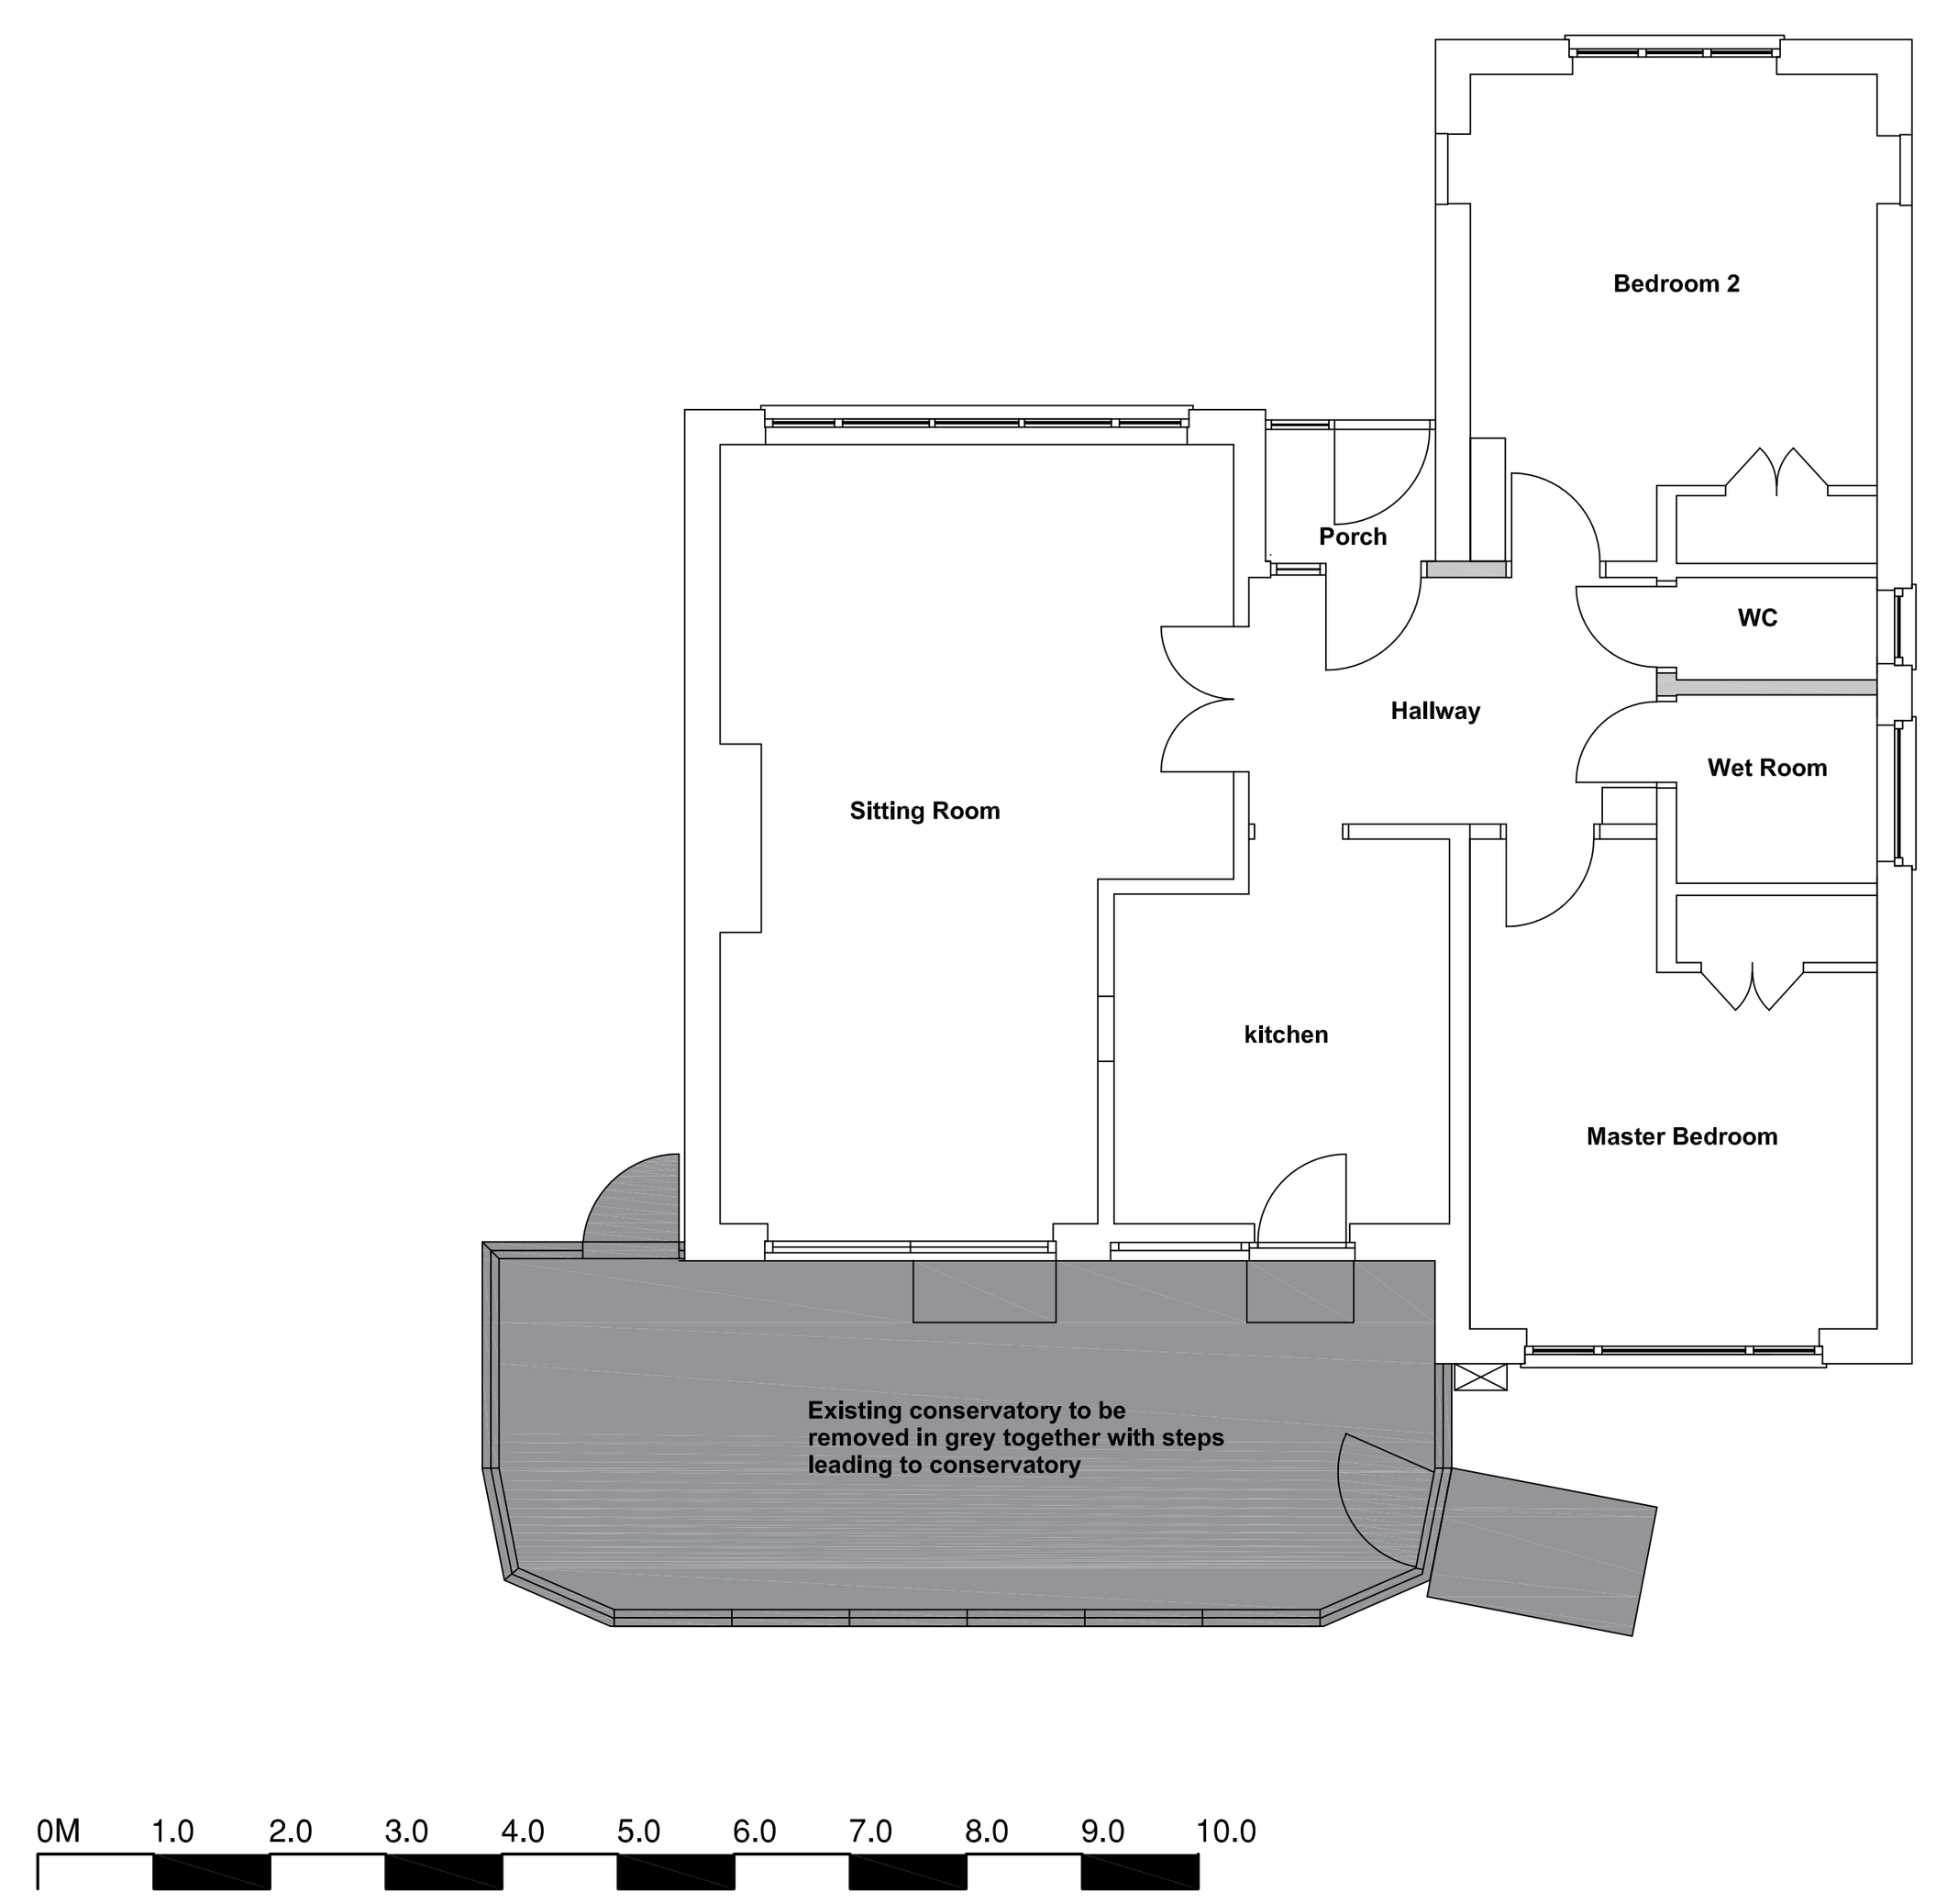

Existing Ground Floor Plan at 1:100 Scale

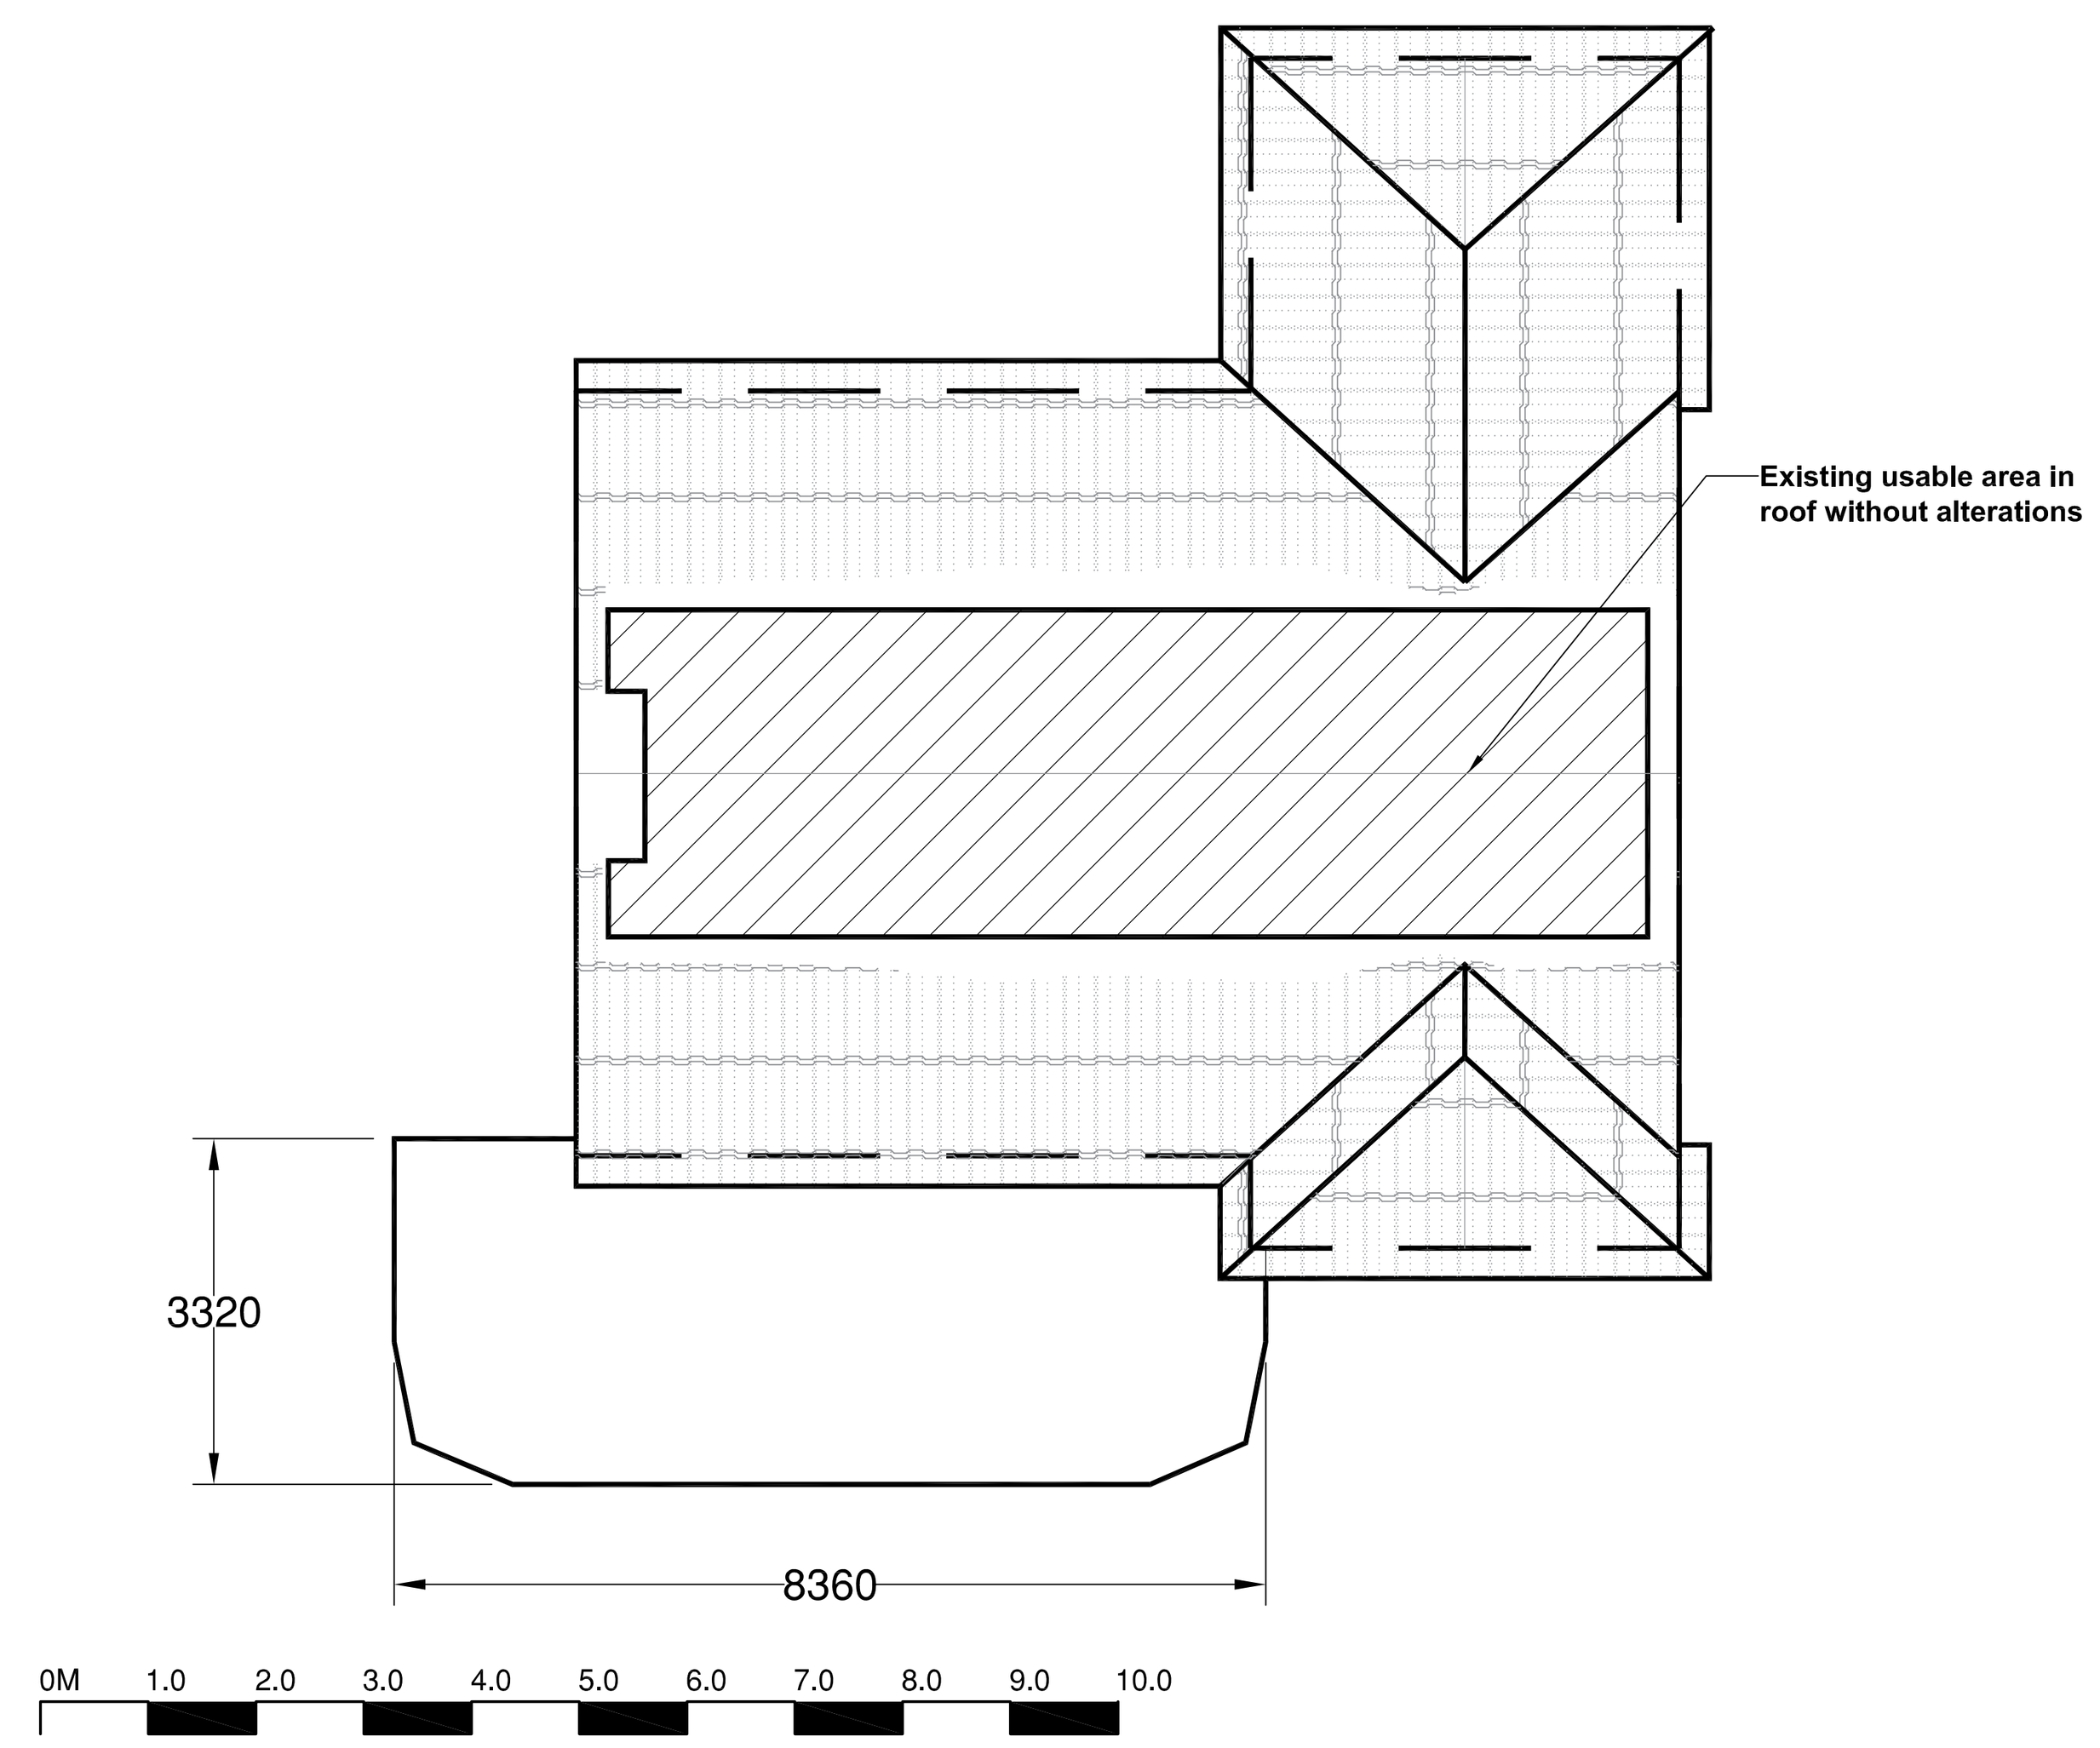

Existing Usable Roof Area (without alterations) at 1:100 Scale

Notes
All details are indicative only. All dimensions to be checked on site by contractor prior to commencement of works. Any discrepancies in drawings to be reported to SYR CONSULTANTS.

Rev.	Amendments	Date	Drw.
A	North Elevation adjcent wall removed as requested by Adur & Worthing	10/09/20	RS

SYR CONSULTANTS,
SPITFIRE HOUSE,
7 NETTLETON AVENUE,
TANGMERE, WEST SUSSEX, PO20 2HZ
TEL **01243 787859** MOB **07850122634**
EMAIL: **rsyred@syrconsultants.com**

CLIENT:
Mr and Mrs W. Sadler
18 Mill Hill Drive
Shoreham by Sea
BN43 5TL

PROJECT:
Side Extension and
Loft Conversion

DRAWING TITLE:
Existing Drawings,
Site and Location Plans

DRAWN: RCS	JOB NO: 2020/05/03	SCALE: As Shown @A1
CHECKED: SJS	DRAWING NO: EX/01	REV: A
DATE: June 2020		

© SYR Consultants.com