

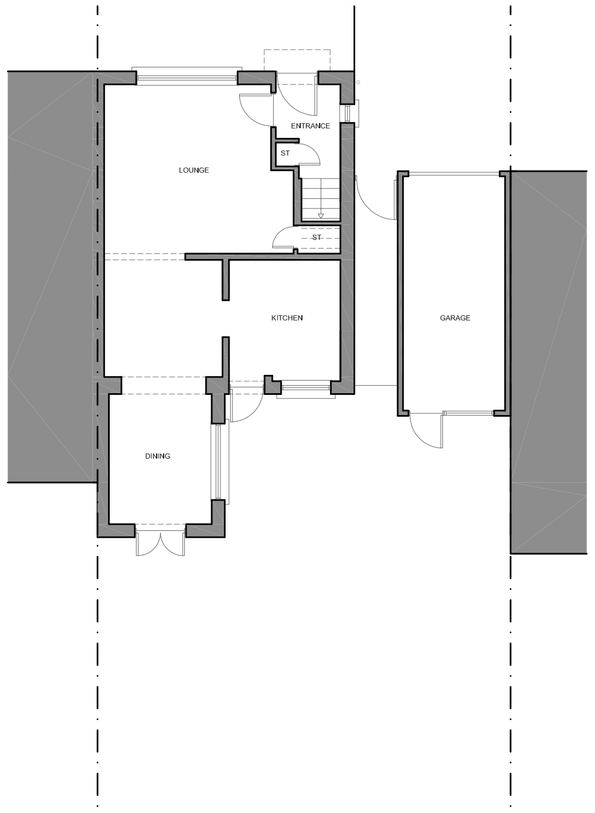



EXISTING GROUND FLOOR PLAN
SCALE 1:100

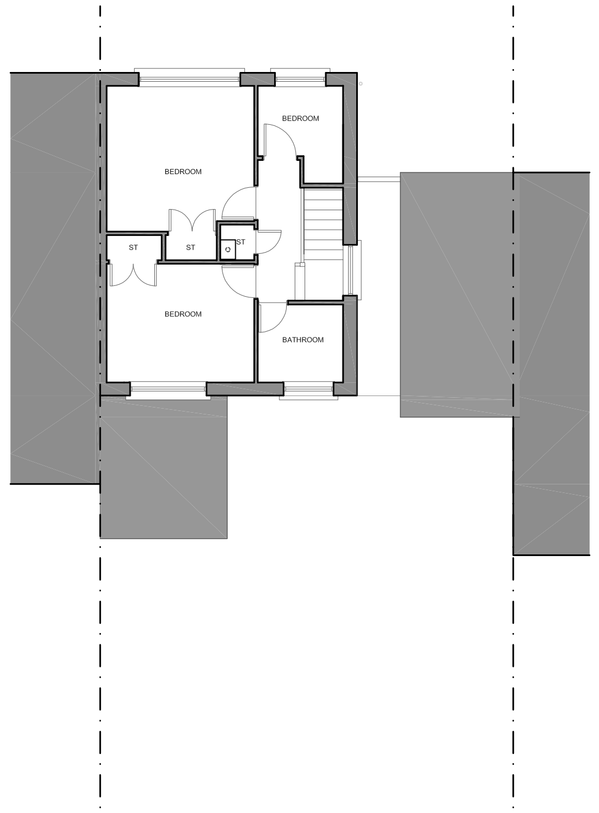

EXISTING FIRST FLOOR PLAN
SCALE 1:100

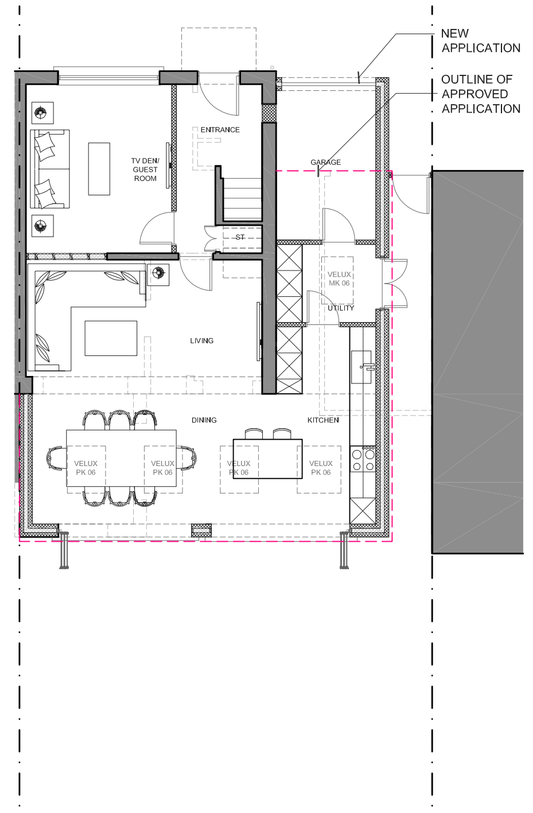

PROPOSED GROUND FLOOR PLAN
SCALE 1:100

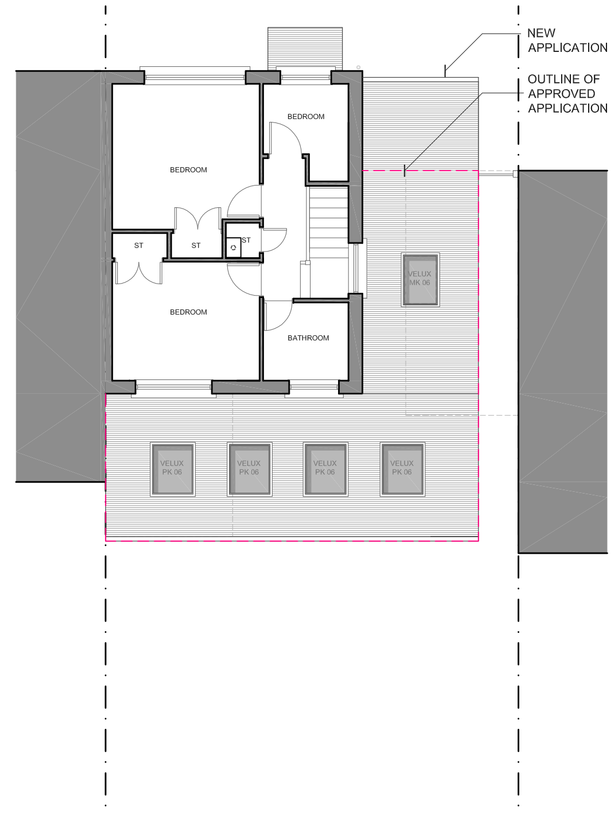


PROPOSED FIRST FLOOR PLAN
SCALE 1:100




EXISTING FRONT NORTH ELEVATION
SCALE 1:100



EXISTING REAR SOUTH ELEVATION
SCALE 1:100

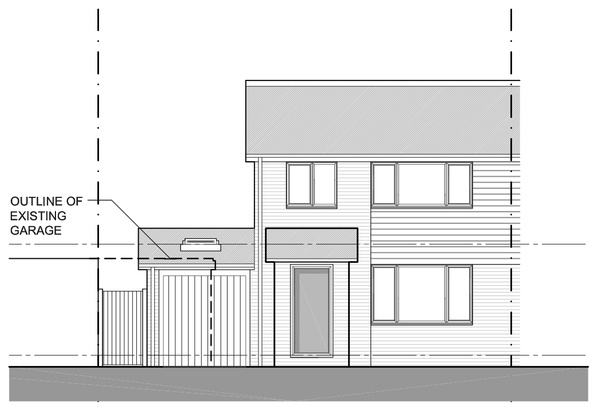


PROPOSED FRONT NORTH ELEVATION
SCALE 1:100

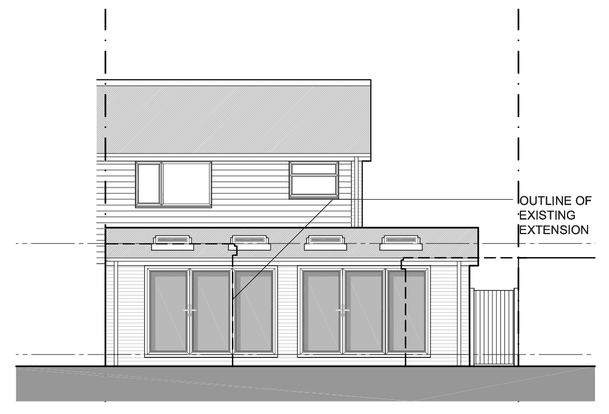


PROPOSED REAR SOUTH ELEVATION
SCALE 1:100




EXISTING EAST SIDE ELEVATION
SCALE 1:100

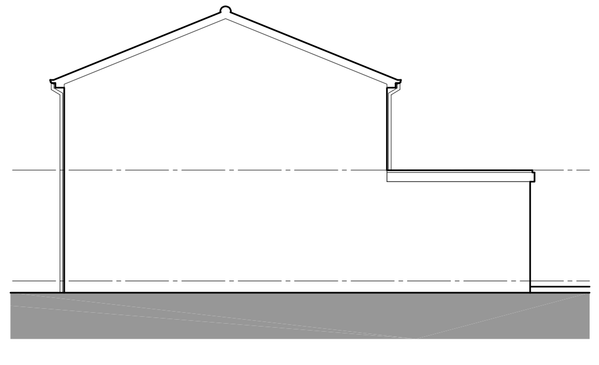

EXISTING WEST SIDE ELEVATION
SCALE 1:100

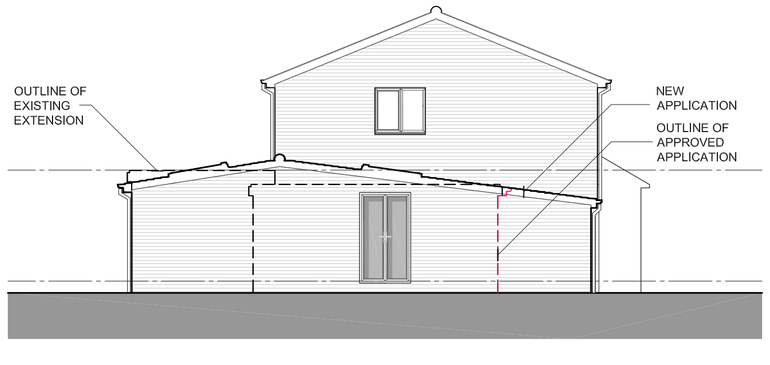

PROPOSED EAST SIDE ELEVATION
SCALE 1:100

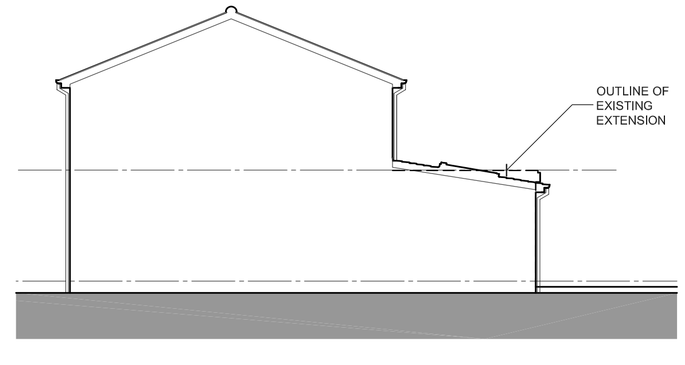

PROPOSED WEST SIDE ELEVATION
SCALE 1:100



DESIGNHOUSE

Status:
16.07.2020 REV A Amendments to Extension
18.07.2020 REV B Text Amendments
14.09.2020 REV C Amendments to Garage Line

Job Title: 14 Bay Tree Close, Shoreham, BN43 6JN
Client: Ms T Sharp
Drawing Title: Existing & Proposed Drawings
Scale: 1:100 @ A1
Drawn By: LJG
Date: 24.09.2018
Job Number: 240
Drawing Number: 003
Rev: C

Do not scale from this drawing. All dimensions and conditions are to be checked on site prior to preparing drawings or commencing any work. All dimensions are shown in millimeters unless otherwise stated. Any discrepancies to be reported immediately. © This drawing is the property of DESIGN HOUSE and protected by the Copyright Designs and Patents Act 1998. Address:1 Pembroke Crescent BN3 5DH t: 07786 805 702 Email: louise.gauld@googlemail.com