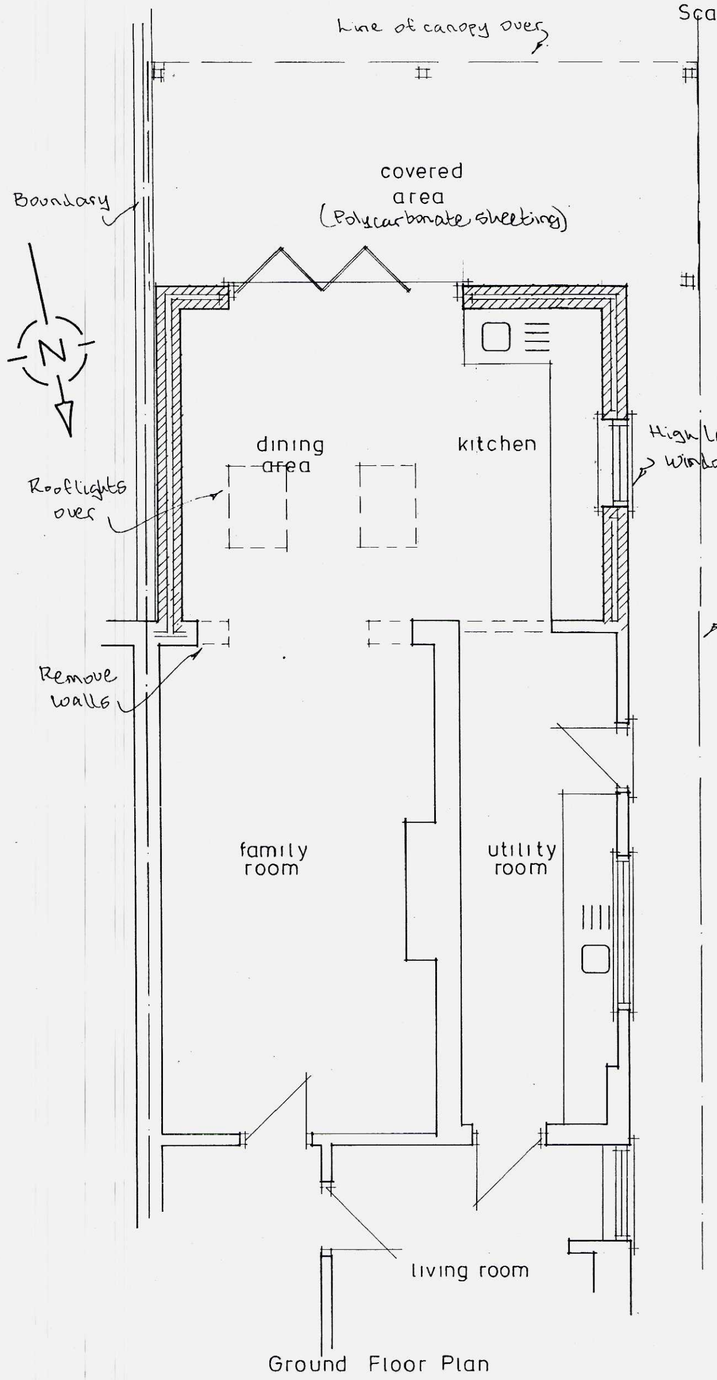

Ground Floor Plan

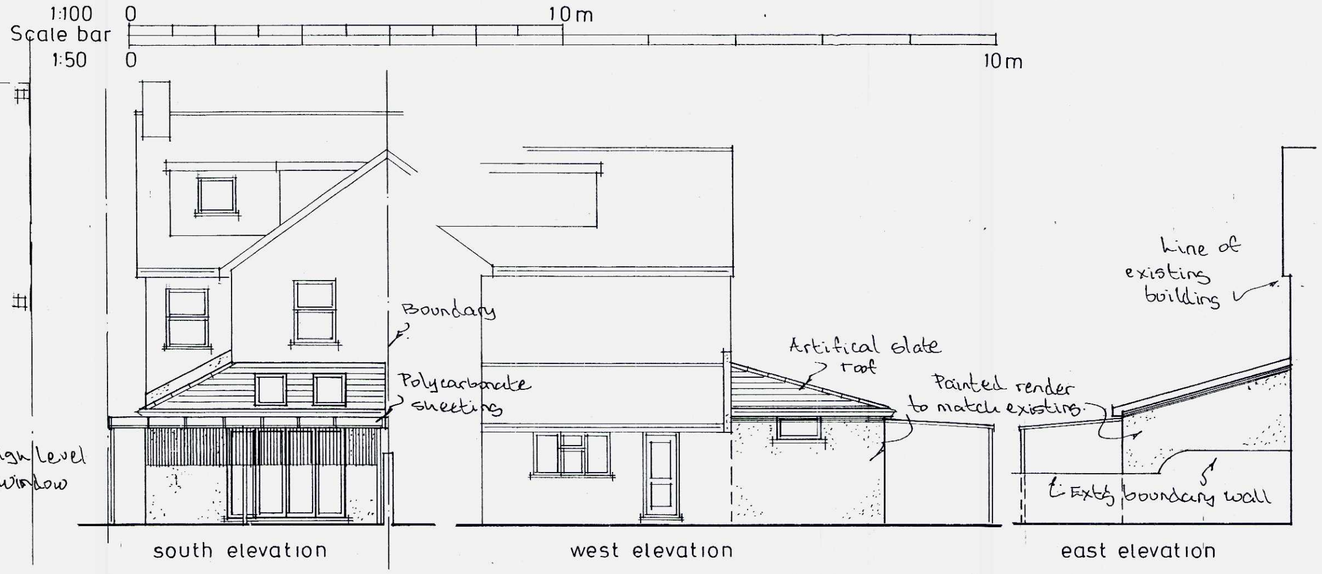

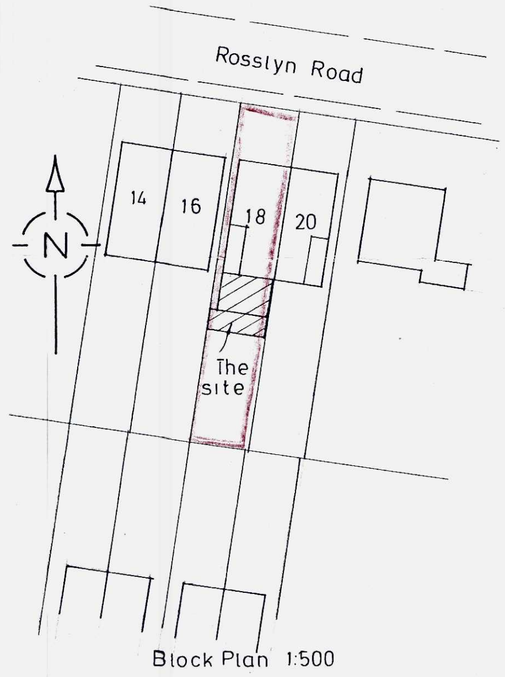

Block Plan 1:500

- 2 DEC 2013
CASE No

NOTES

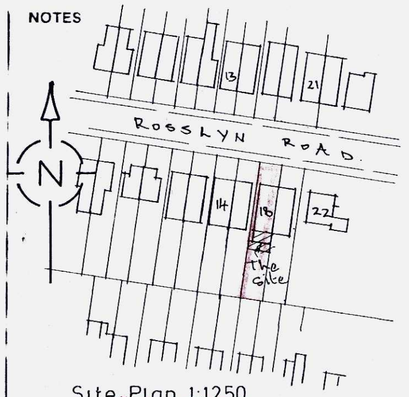

Site Plan 1:1250

AMENDMENT

	Date	Revisions
A	25.11.13	Doors/windows revised.

© copyright

ADUR & WORTHING PLANNING SERVICES
PLAN AWDW 1432/13
DATE VALID 02 DEC 2013

Client
Mr D.Morrice

Job Title
Proposed Extension

Drawing Title
18 Rosslyn Road
Shoreham

Scale 1:50 1:100

Date

Drawn by

Drg No. 457/01

Rev. A

594 x 420mm A2